0m 2m 10m 20m
1m 5m 15m

1:200 GRID

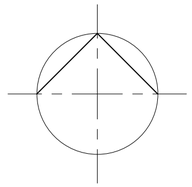

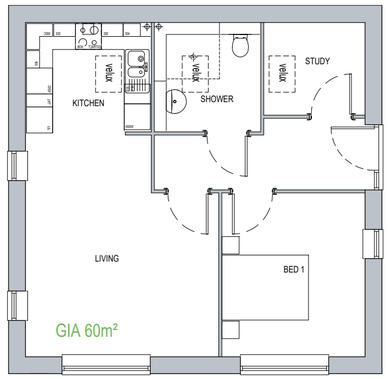

Floor Plans 1:100

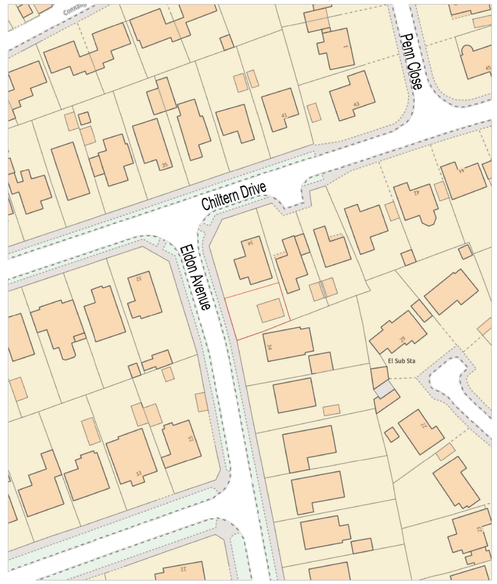

0m 20m 40m 100m
10m 30m 50m

1:1250 GRID

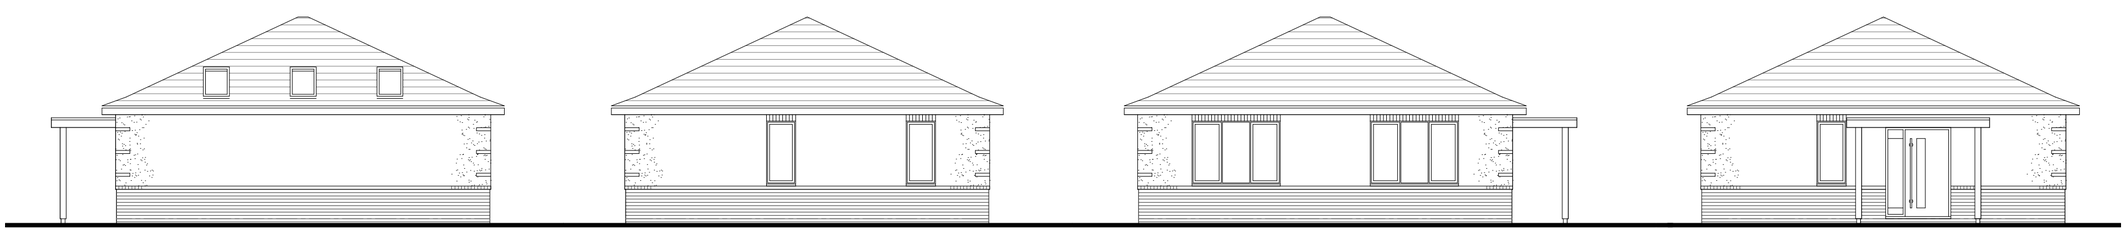

East Elevation
North Elevation
West Elevation
South Elevation

Elevations 1:100

0m 2m 10m
1m 5m

1:100 GRID

Revisions

This drawing is the copyright of RR Design.
It may not be copied, reproduced or altered in any way without their written authority.
Do not scale drawing, work to figured dimensions.
All dimensions to be checked on site and any discrepancies reported to the architect immediately.

Client
Mr R Moore

Project
34 Chiltern Drive
Barton-on-Sea
BH25 7LB

Drawing Title
New Dwelling
Proposed Plans & Elevations

Scale	VARIOUS	Date	JAN'24
Drawn	RR	Checked	*

Drawing No. CHIL-PL-001 Rev. *