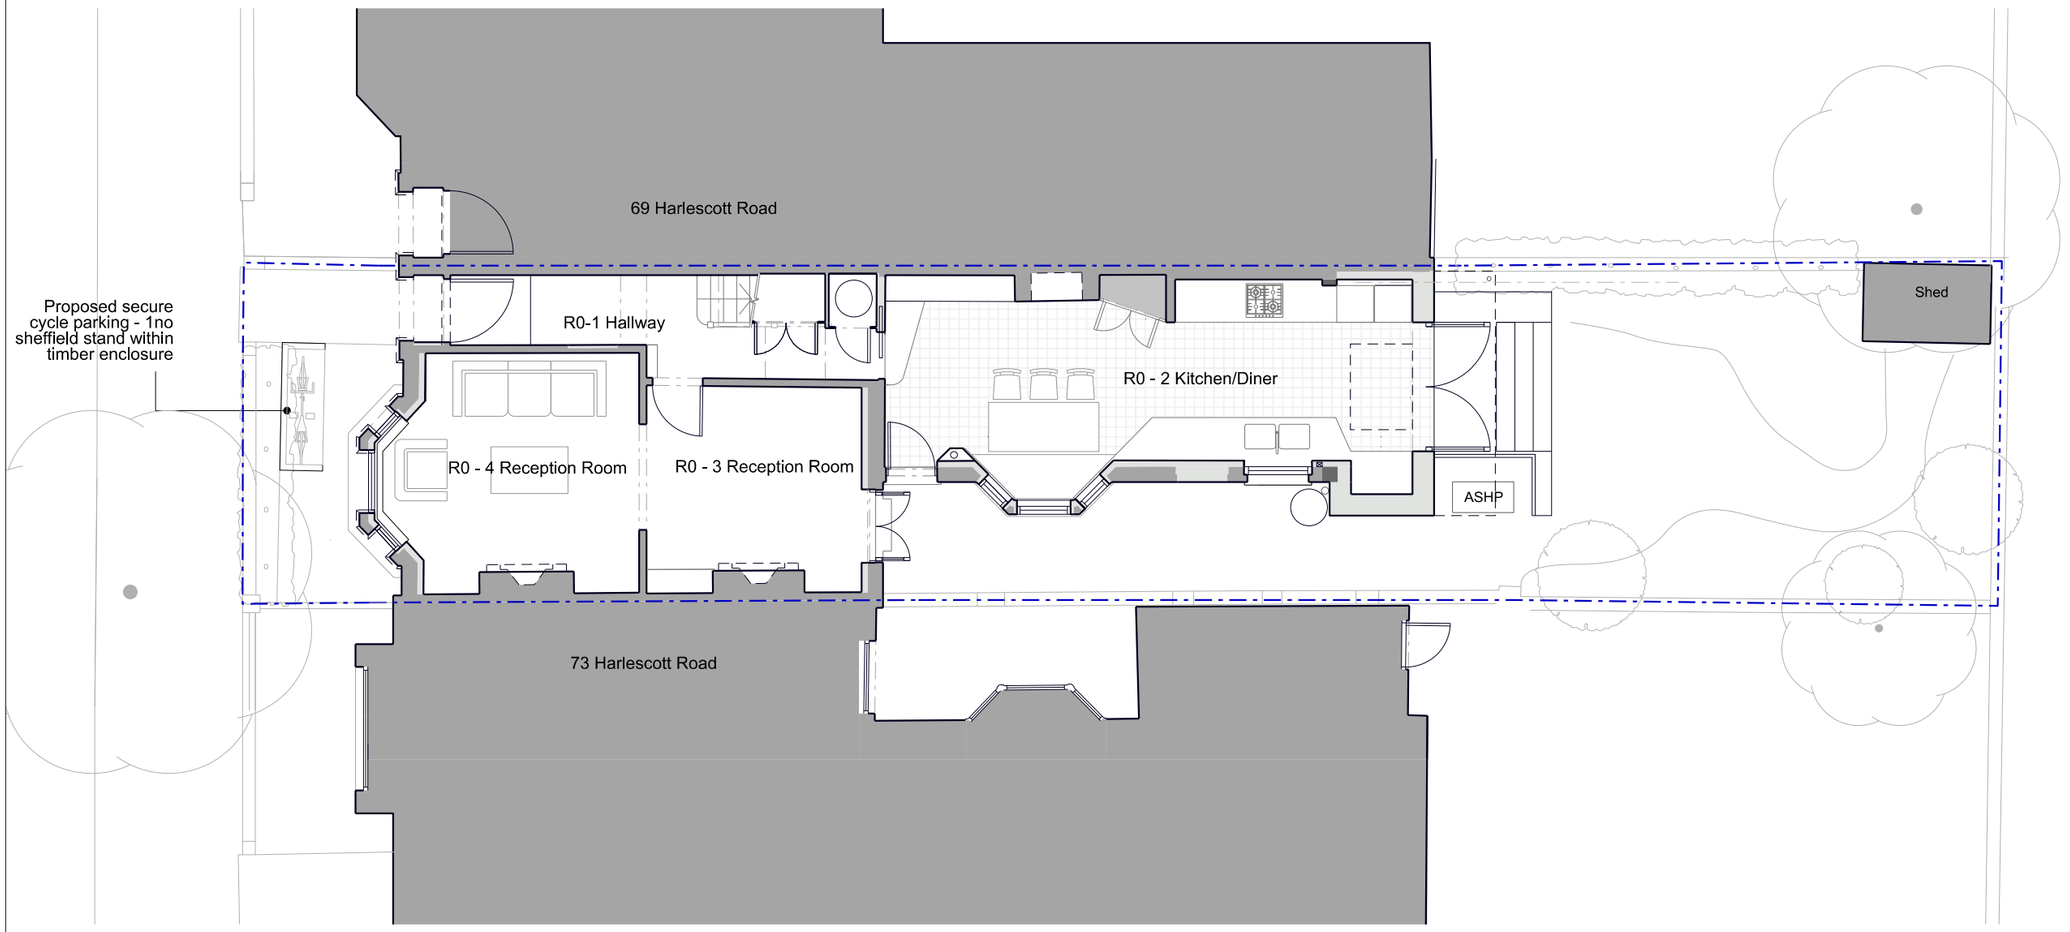

Proposed Ground Floor Plan

0m 1m 2m 4m

N

Legend

- proposed
- existing
- assumed boundary

1. This drawing is not for construction.
2. It is the contractor's responsibility to ensure that design principles, calculations, drawings and final construction must conform to the current building regulations, the CDM regulations and the relevant british or european codes of practice as appropriate
3. The contractor must verify all site dimensions, drawings, details and specifications and report any discrepancies to the architect before proceeding with any work.
4. All specified items are to be installed in accordance with the manufacturer's recommendations.
5. The drawing is to be read in conjunction with the other relevant consultants drawings.
6. This drawing is copyright of the architect.

Drawing Status:
Planning

Revision	Date

prewett bizley architects
118a London Wall London EC2Y 5JA 020 7256 2195
rp@ prewettbizley.com www.prewettbizley.com

Project
71 Harlescott Road
London, SE15 3DA

Drawing
Proposed Cycle Parking Details

Scale	Date
1:100 @ A3	Jan 2024

Drg. no.	Revision
243 P 30	-