ROBERT TUCKER
Consulting Structural Engineer
Tel 01442 891411

KINGS HEAD, IVINGHOE

STRUCTURAL REMEDIAL WORKS - SHEET 1

3848
SK1
JAN 2024

EXTRACT FROM
BATTRAM ASSOCIATES
DRAWING 7296/12C
(REDUCED - N.T.S.)
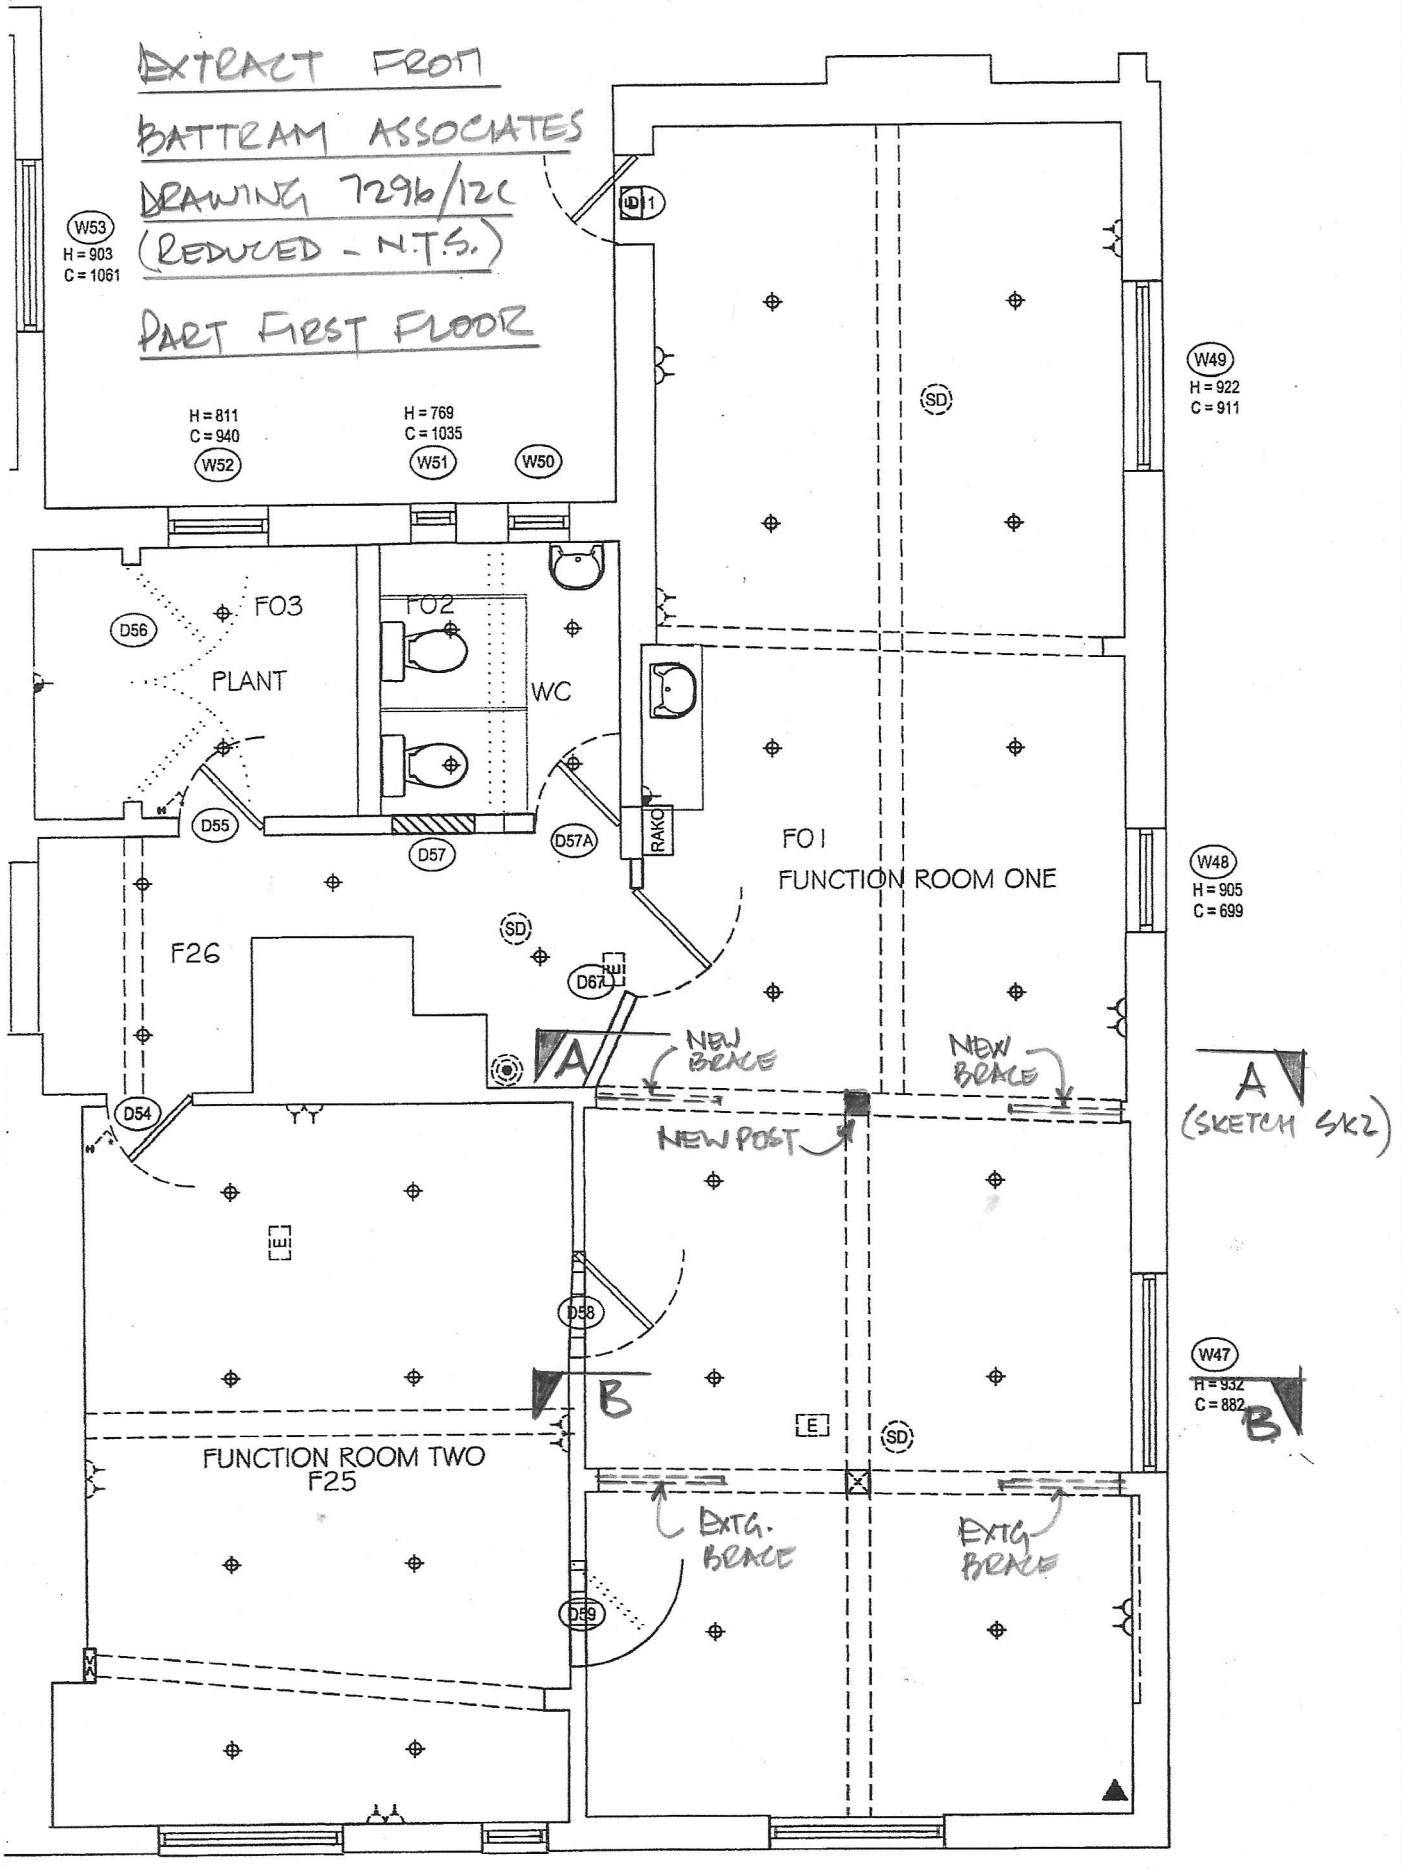
PART FIRST FLOOR