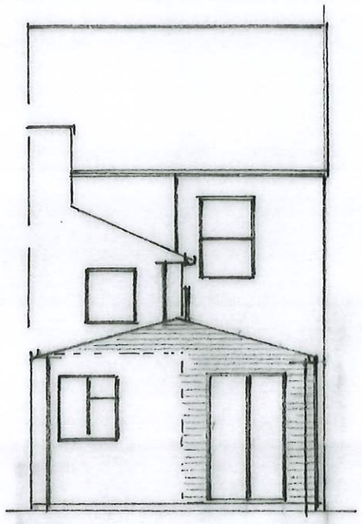

Rear Elevation

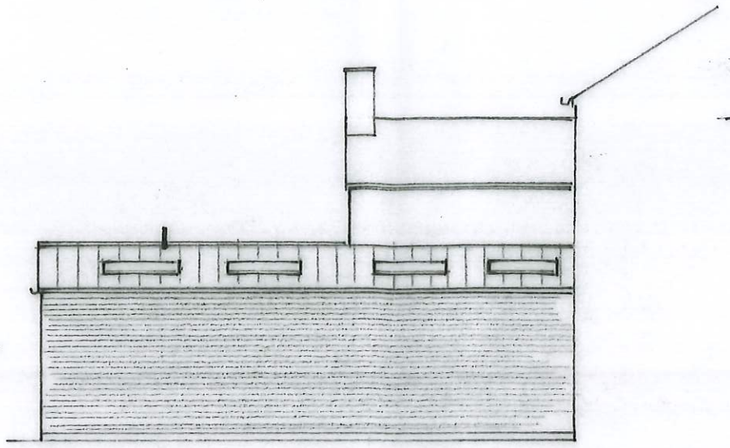

Side Elevation

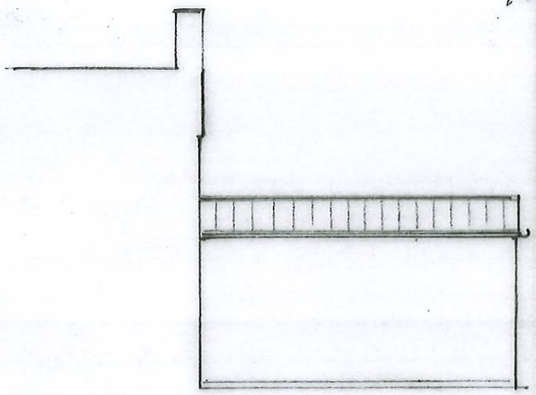

Side Elevation

Bay window to open 1/20th of Floor area of sitting/Dining min 10,000 mm2 of Background ventilation

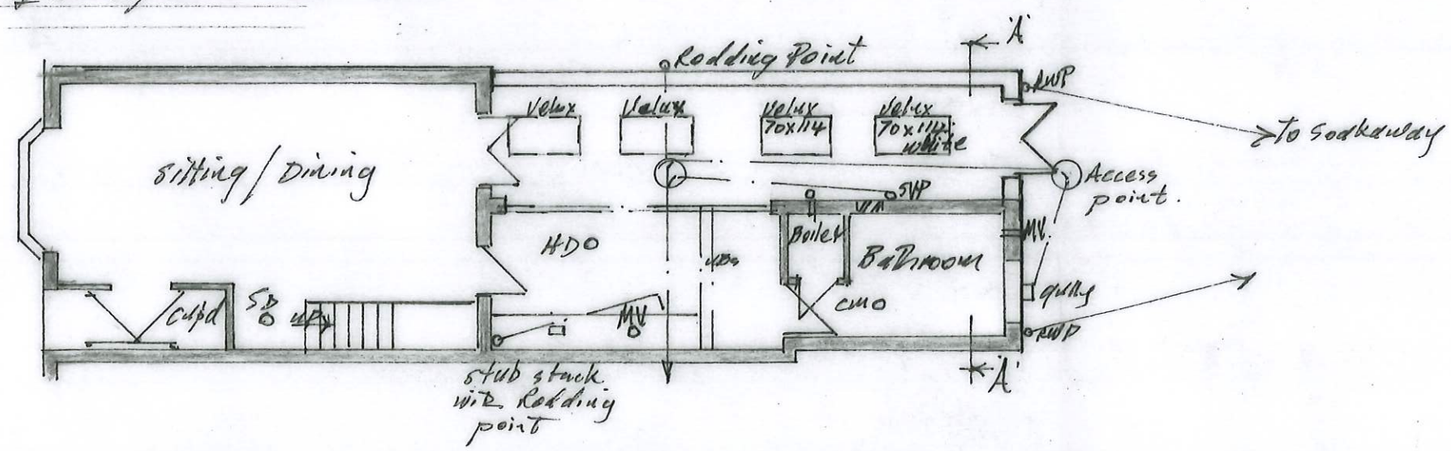

Ground Floor Plan

Note:
All dimensions must be checked on site and not scaled from this drawing.

Scale Bar 1:100

1:100 0 1m 2 3 4 5

A		
	Date	Revision

© copyright

Client
Mike Jennings

Job Title
Proposed Extension at 1 Howard Street Oxford.

Drawing Title
Proposed Elevations Plan

Scale 1:100

Date Jan 24 | Drawn by PAS

Drg. No. 2 | Rev.

ARCHITECTURAL 420 x 297 A3