West Elevation

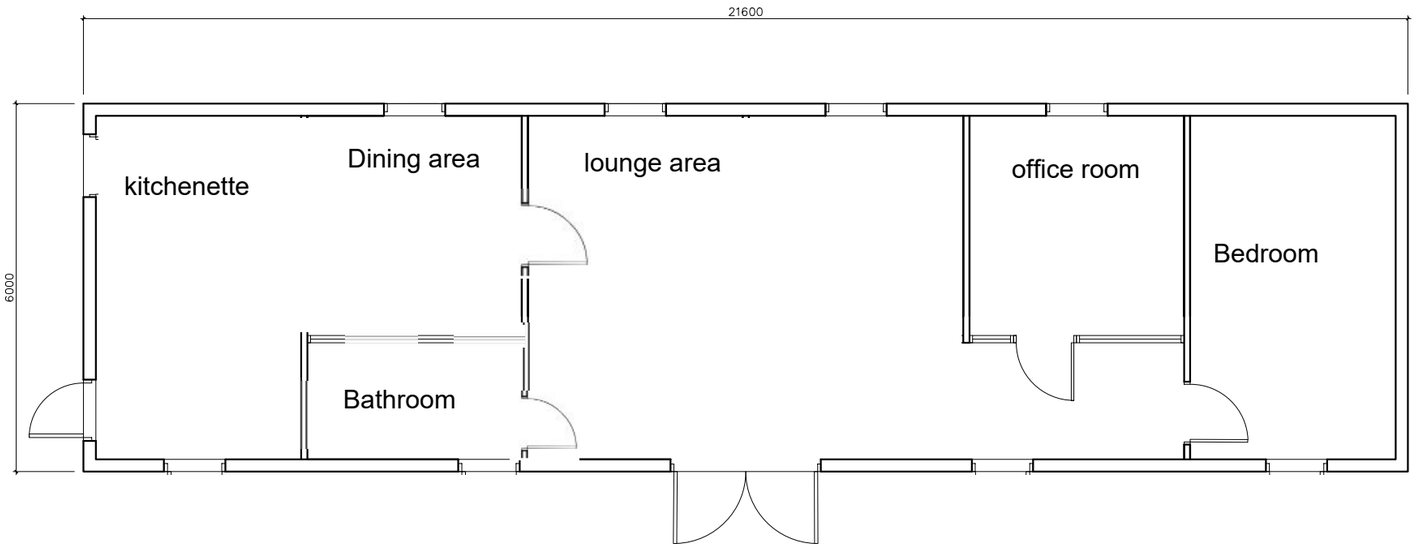

South Elevation

North Elevation

GROUND FLOOR

East Elevation

Rev:	Date:	Details:	Dwn by:	Check'd

LINEAR SCALE 1:100
0 1 2 3 4 5 6 7 8 9 10m

Project:
Anciallary Building at Blakes lane Farm

Client: **Robertshaw**

Title: **Ground floor plan**
Proposed

Dwg.No: PGF1 Rev:

Scale: **1:100 @ A3**

Date: 8 Feb 2024