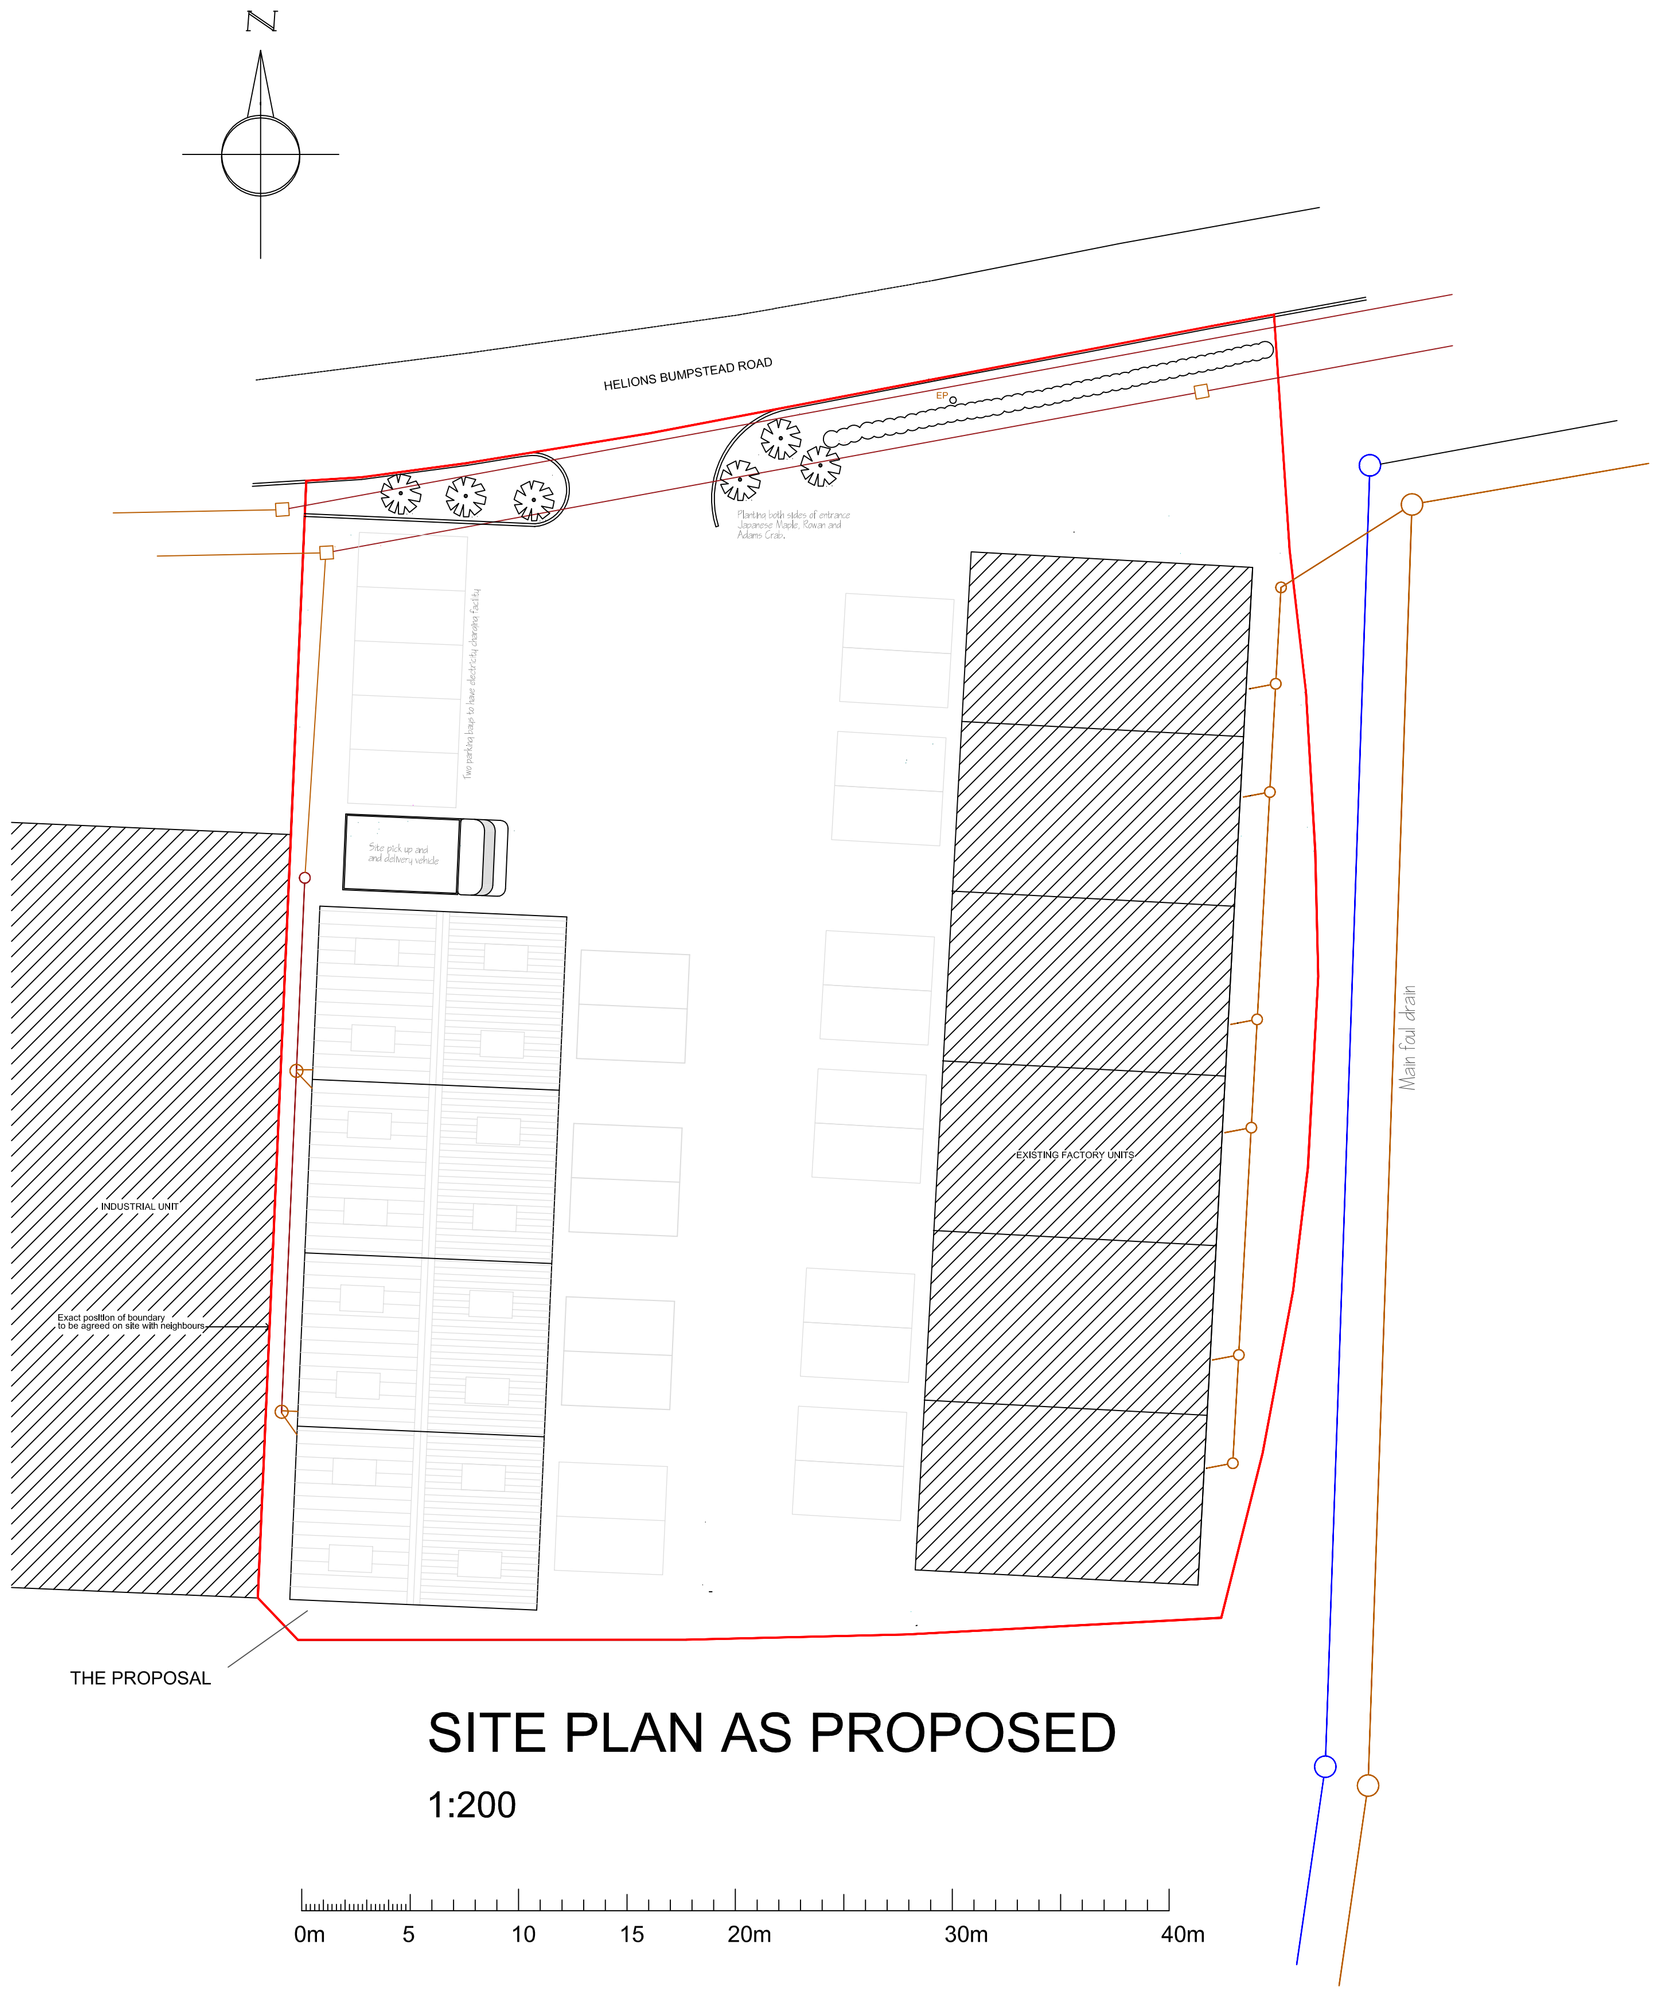

SITE PLAN AS PROPOSED

1:200

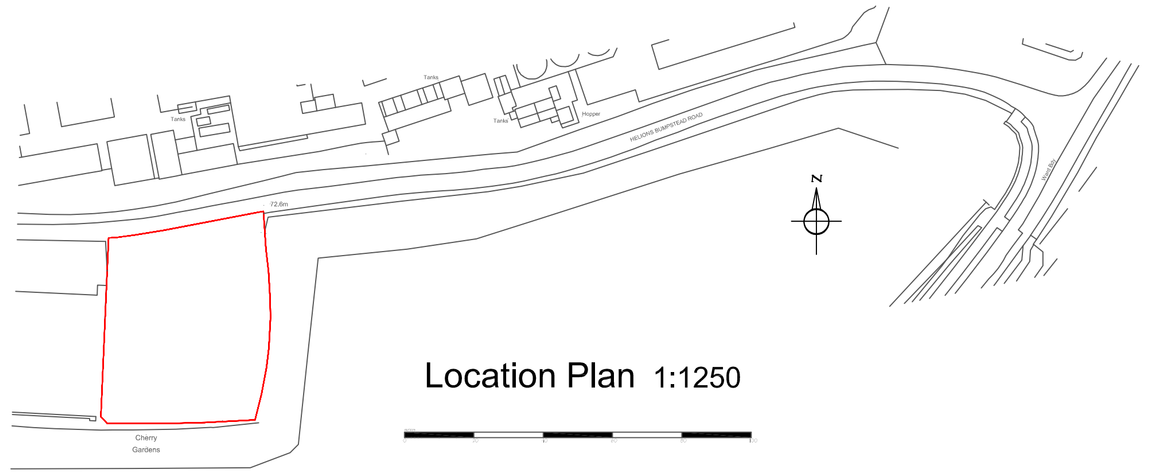

Location Plan 1:1250

Michael Sale M.R.I.C.S. F.C.I.O.B.
Architectural Surveyors
16 Dane Close, Kedington,
Haverhill, Suffolk. CB9 7NX
Telephone: 01440 702106
Fax: 08707 065471
email: info@michaelsale.co.uk
website: www.michaelsale.co.uk

Proposed new industrial buildings
at
Cherry Gardens,
Helions Bumpstead Road,
Haverhill,
Suffolk. CB9 7AA

For Mr John Cooper

Drawing No: 9236/24/3
Scale: 1:200
Drawn By: Nicola Sale
Checked By: Michael Sale
Date: January 2024