© COPYRIGHT AND ALL INTELECTUAL RIGHTS REMAIN THE PROPERTY OF CREATE ARCHITECTURE LTD
ALL DIMENSIONS ARE TO BE CHECKED ON SITE PRIOR TO CONSTRUCTION
AND ALL DISCREPANCIES TO BE REPORTED TO INFO@CREATEARCHITECTURE.CO.UK

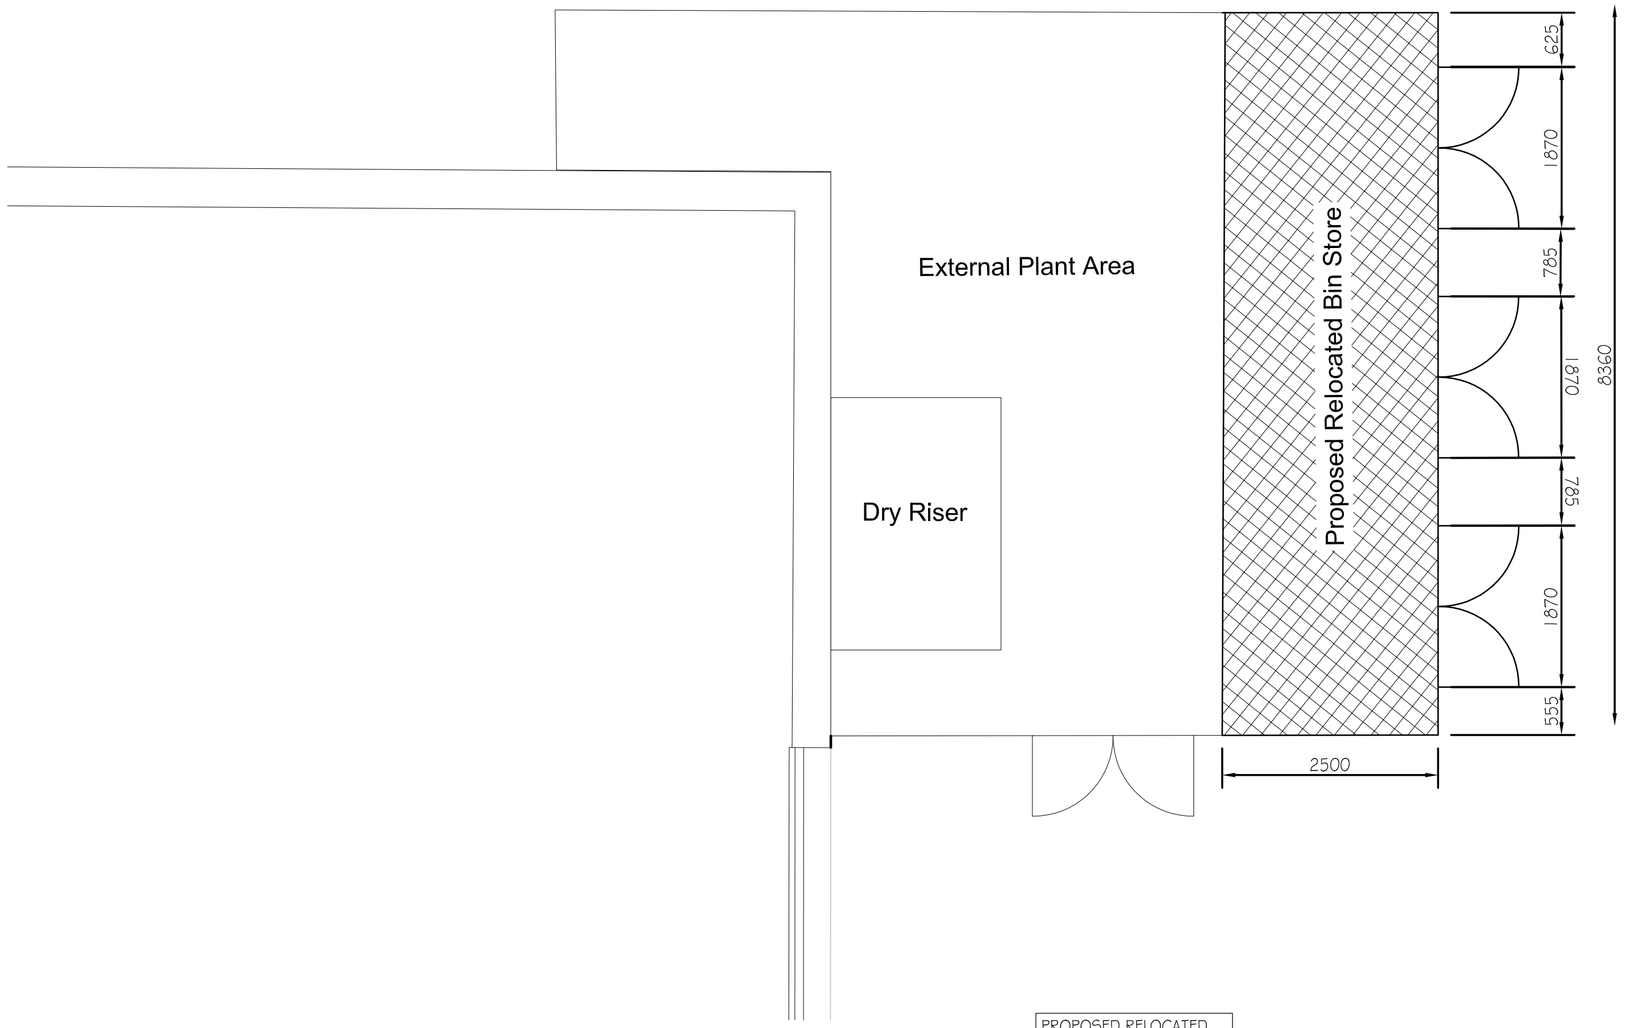

PROPOSED RELOCATED BIN STORE - PLAN VIEW

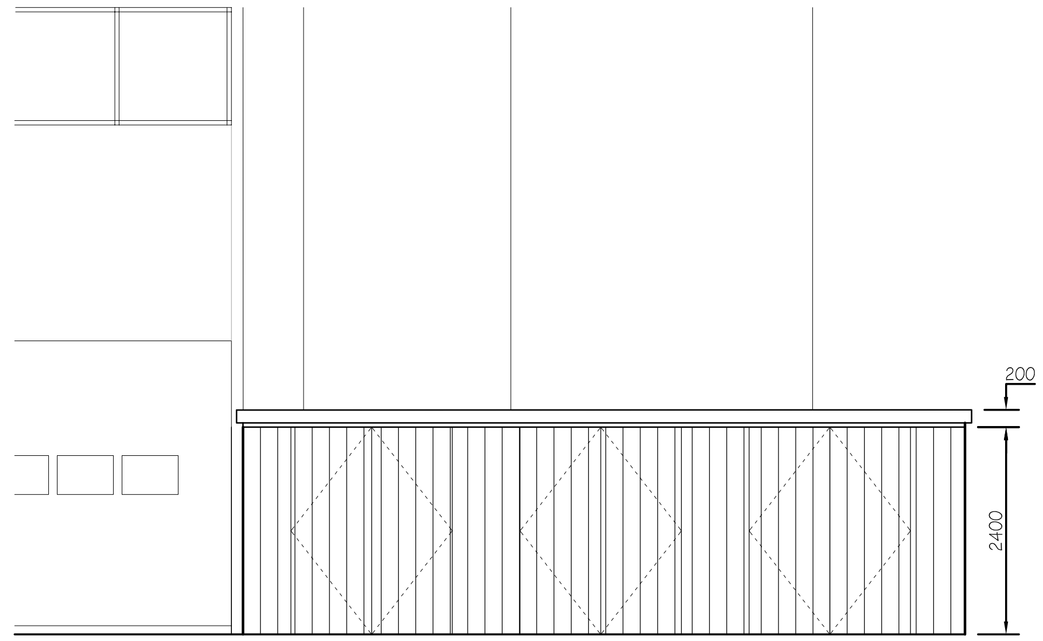

PROPOSED RELOCATED BIN STORE - FRONT ELEVATION

Materials Description
- Close boarded timber finish to match existing/demolished bin store
- Roofing felt to be mechanically fixed to timber frame.

PROPOSED RELOCATED BIN STORE - SIDE ELEVATION

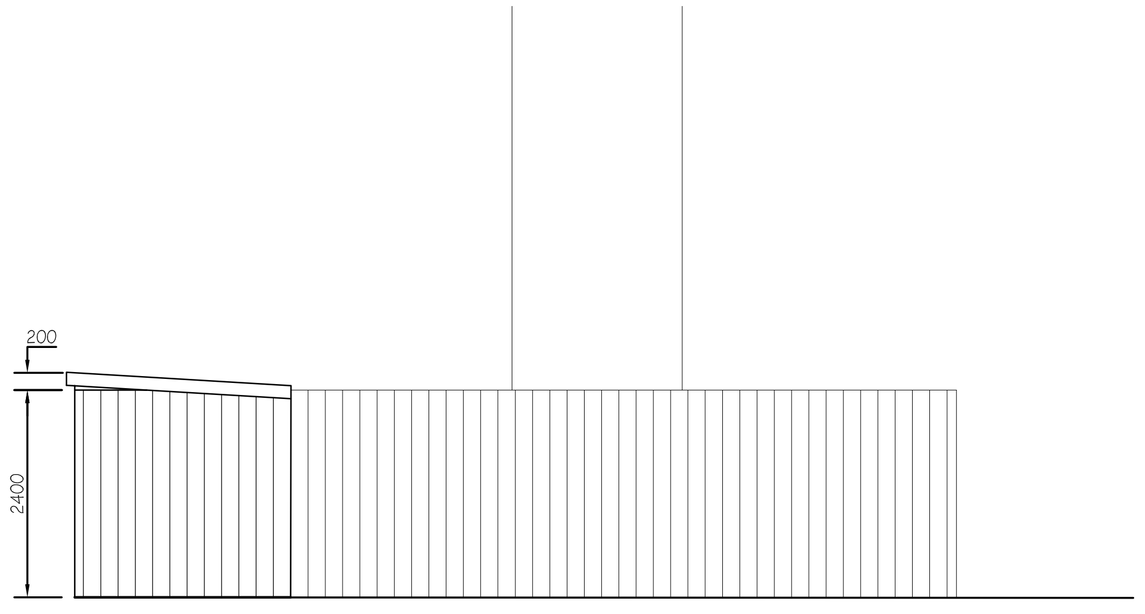

PROPOSED RELOCATED BIN STORE - SIDE ELEVATION

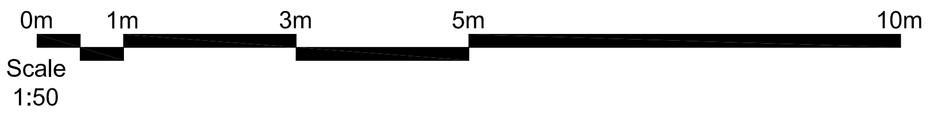

Revision:	Description:	Date:
P1	Issued For Planning	07.02.24
P	Preliminary Issue	06.02.24

Project:	Originator:	Volume:	Levels:	Type:	Role:	Number:	Revision:
24.001	CAL	CX	zz	DR	A	90-12	P1

Project: CAL Project No: 2019-243

CPI - GRP/UPS Enclosures

Client: Sudlows

Drawing: Relocated Bin Store - Coxon Site

Scale:	Print Size:	Drawn by:	Chckd by:
1:50	A1	JP/OF	AA

Create ARCHITECTURE Ltd
Map House
3 George Stephenson Court
Preston Farm, Stockton-on-Tees
TS1 1DE

t: 01642 062521
e: info@createarchitecture.co.uk

Architectural Consultants I Land & Property Consultants I Development

a Private Limited Company - reg no. 08859320