NOTES:
All dimensions must be checked on site and not scaled from drawing

0 2 4 6 8 10 Metres (at 1/50) 20

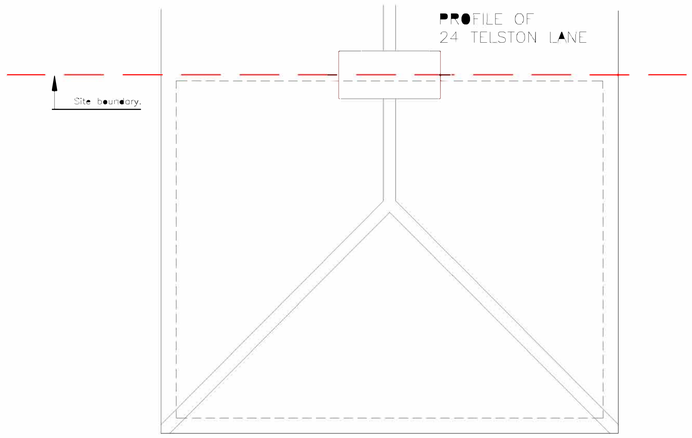

EXISTING ROOF PLAN

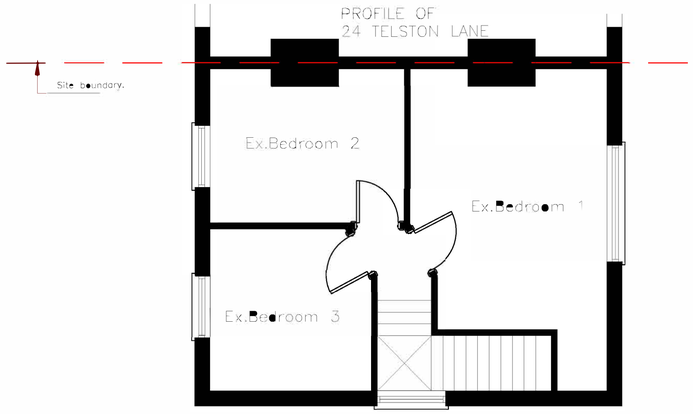

EXISTING FIRST FLOOR PLAN

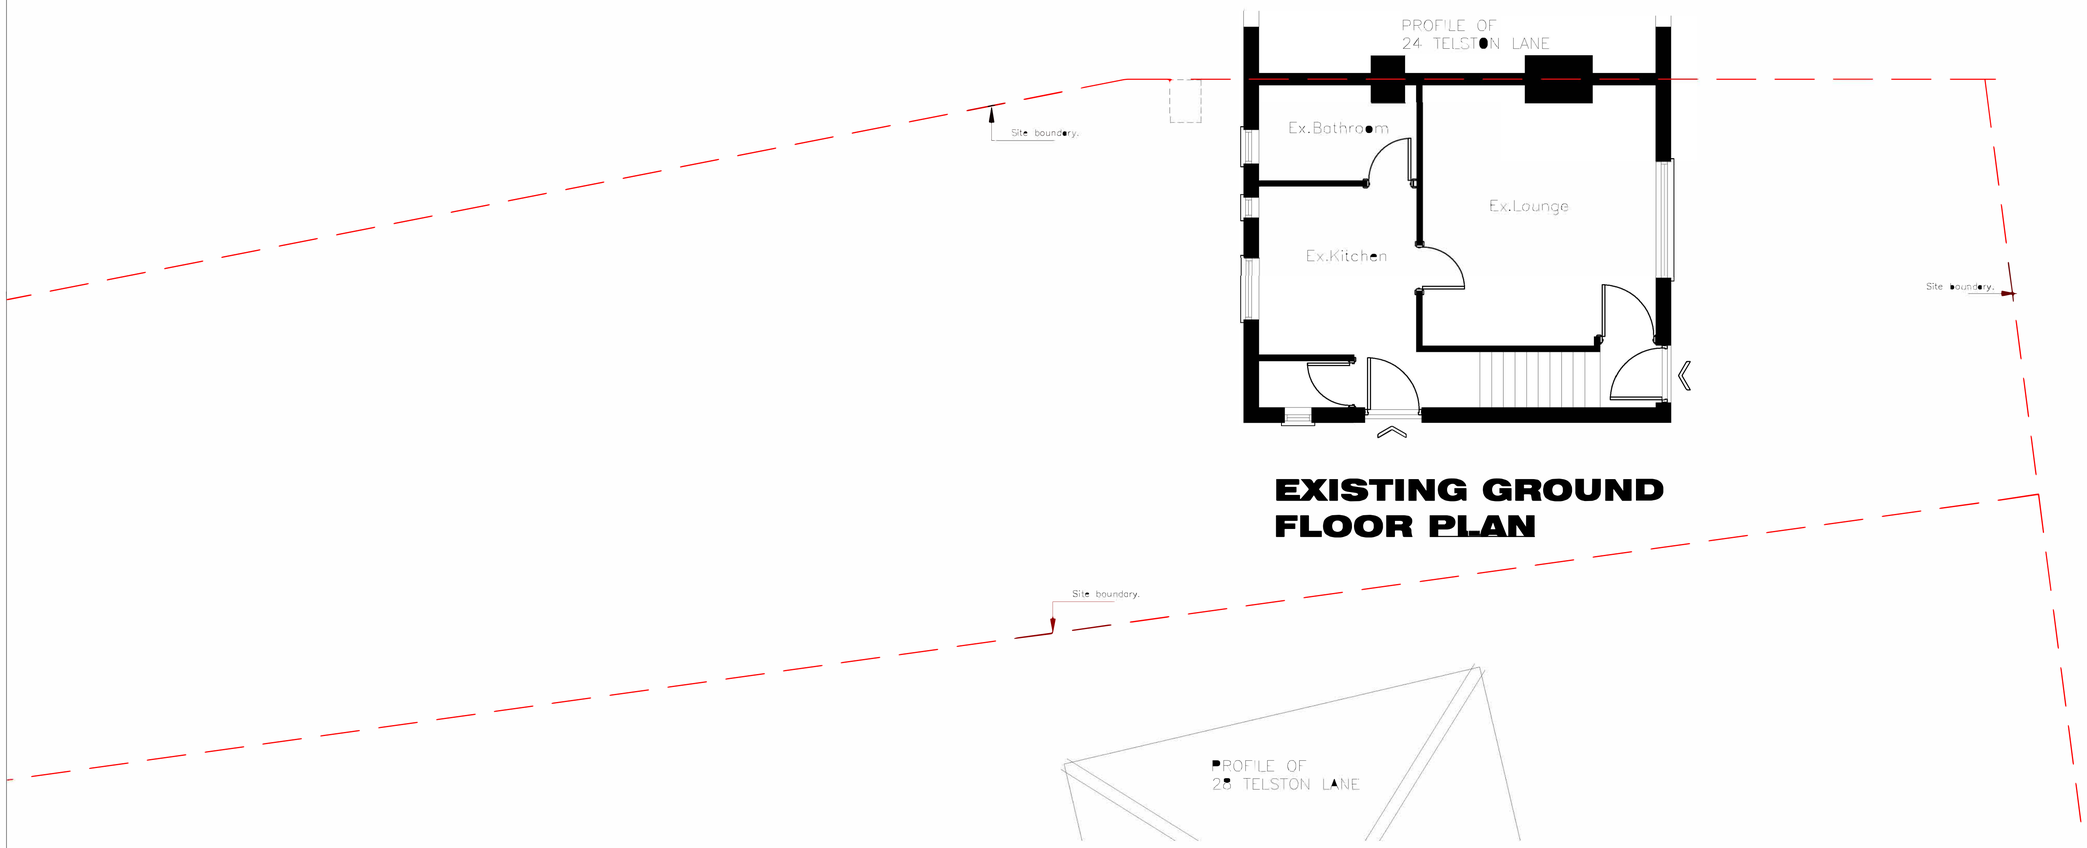

EXISTING GROUND FLOOR PLAN

Rev	Date	Revisions / Changes
P1	14.06.23	Client update.

© copyright

Martin Bush Chartered Architect
Acorn House
119 - 121 Wickenden Road
Sevenoaks
TN13 3PW

Tel/Fax: 01732 740778
email: martinbush@btconnect.com
web: www.architectsevenoaks.com

Client
Mr. Ben Osborne

Job Title
26 Telston Lane,
Otford,
Sevenoaks,
KENT. TN14 5JX

Drawing Title
EXISTING FLOOR & ROOF PLANS

Scale 1:50 @ A1

Date June.2023 | Drawn by

Status EXISTING

Drg No. 619/A4/04 | Rev P1