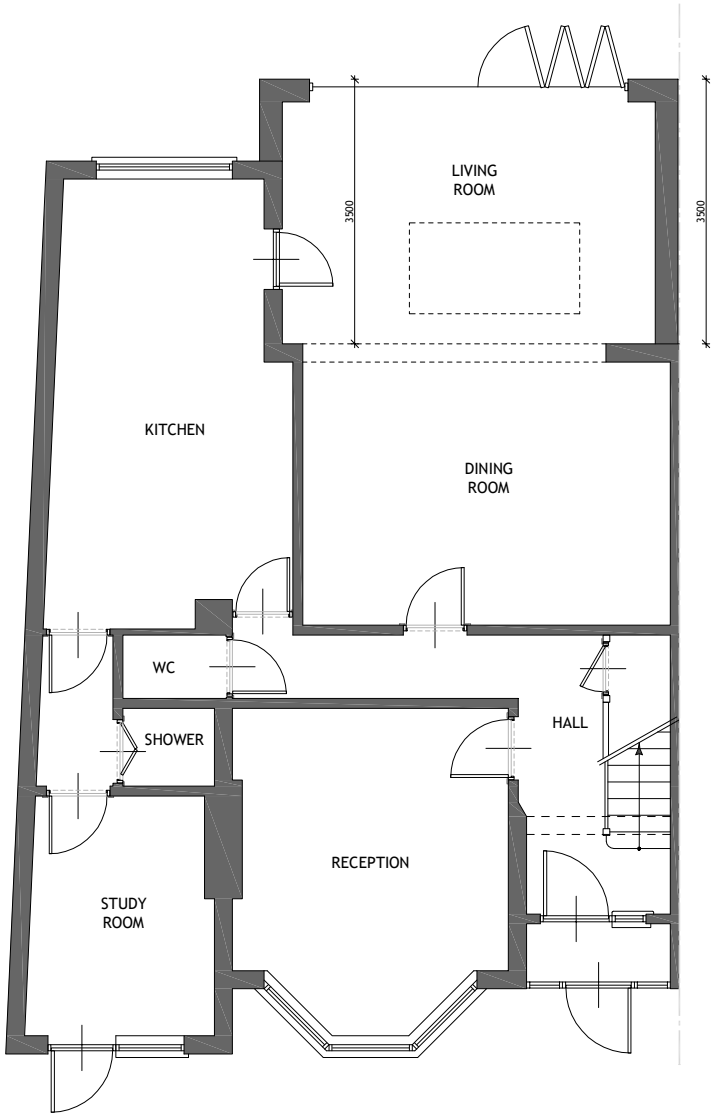

PROPOSED
GROUND FLOOR PLAN
SCALE 1:50

0 1 2 [m]

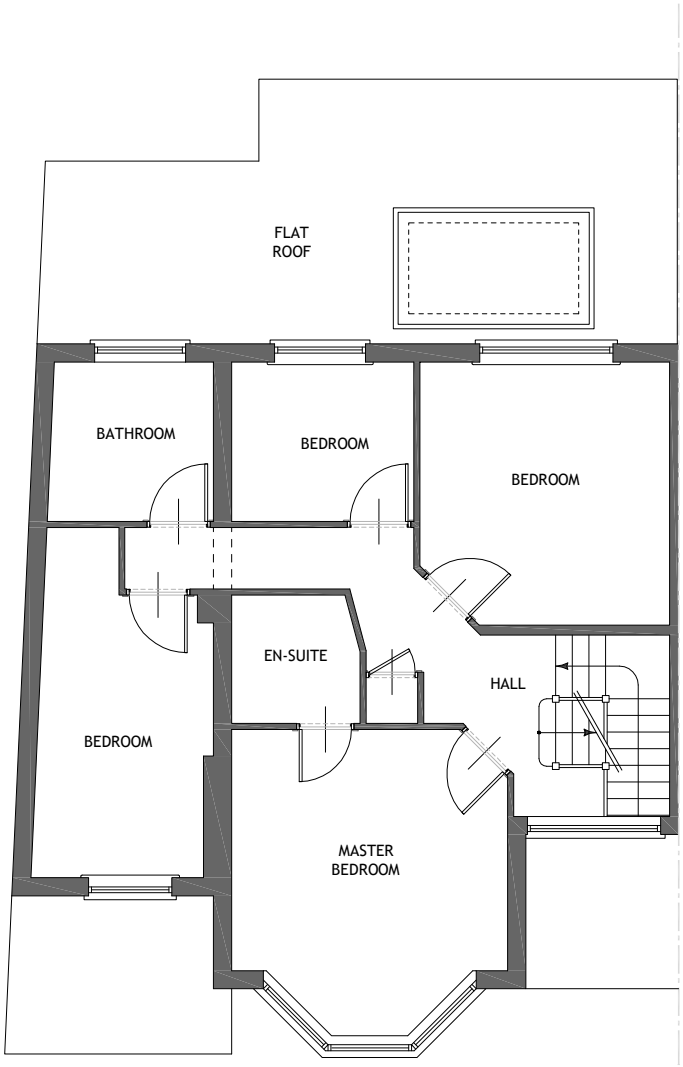

PROPOSED
FIRST FLOOR PLAN
SCALE 1:50

0 1 2 [m]

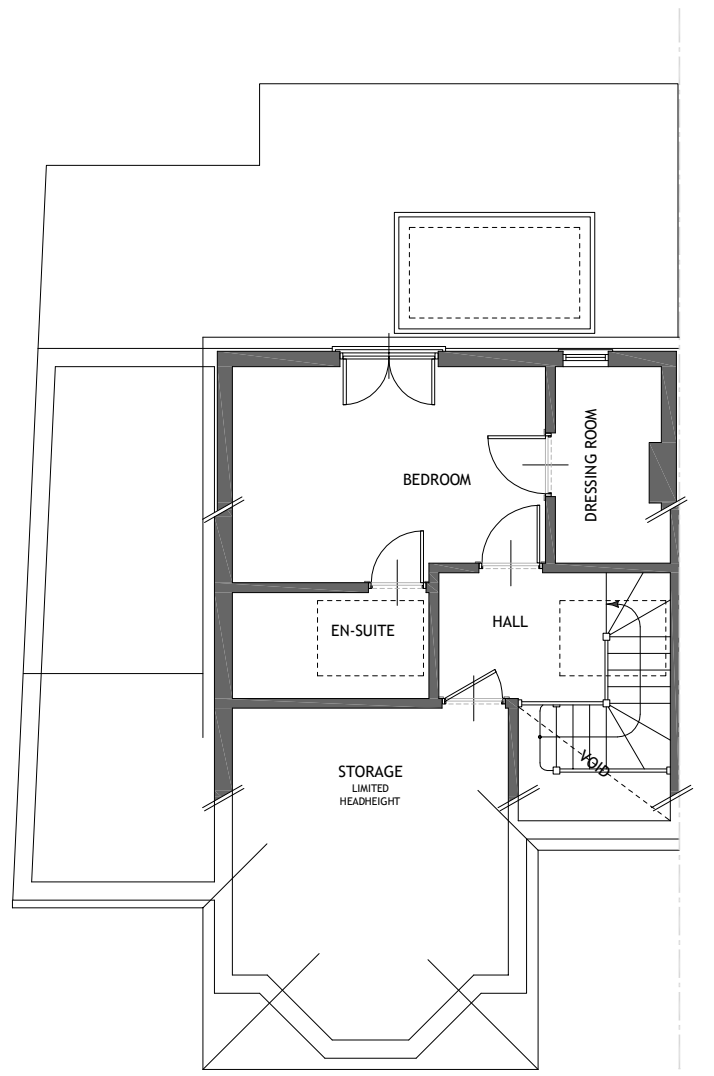

PROPOSED
LOFT PLAN
SCALE 1:50

0 1 2 [m]

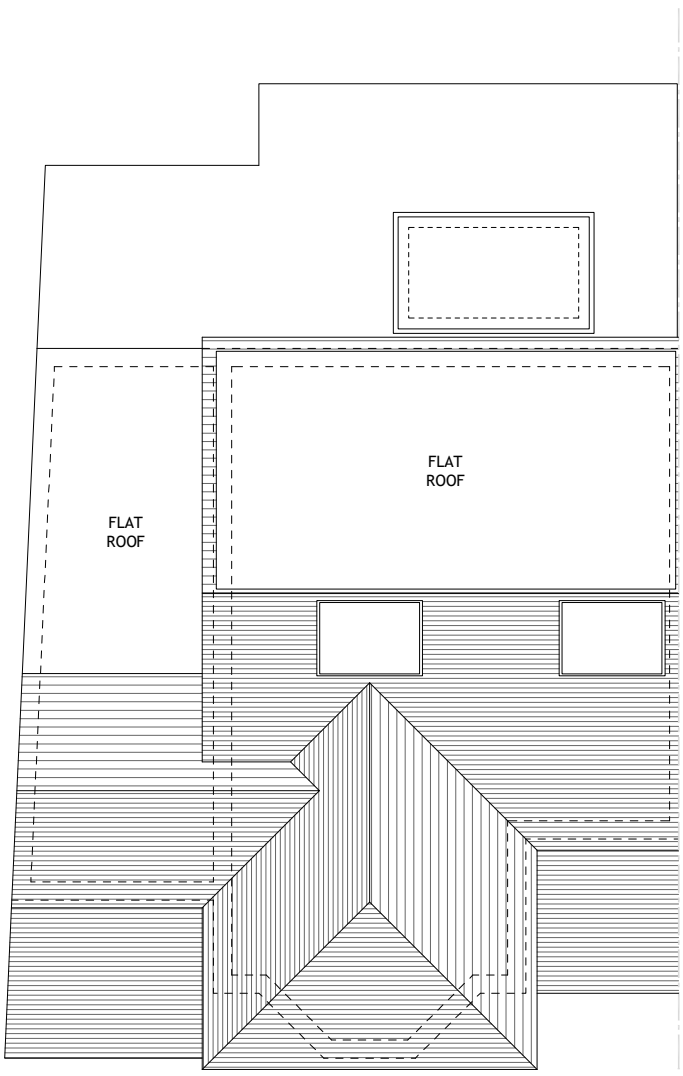

PROPOSED
ROOF PLAN
SCALE 1:50

0 1 2 [m]

NO. DR. INFO
DATE
REVISION

PROJECT
24. LYNFORD GARDENS
EDGWARE
HA8 8UF

CLIENT
MR. J. HASON
24. LYNFORD GARDENS
EDGWARE, HA8 8UF

DRAWING TITLE
PROPOSED
FLOOR PLANS

SCALE	1:50	1:100
SIZE	A1	A3
JOB NO.	202223	
STAGE	PLANNING	
DWG NO.	202223.P.2102	
REVISION	0	
DATE	23 FEBRUARY 2024	
DRAWN	NL	
CHECKED	MM	

COPYRIGHT © **LAF Architects Ltd**
THIS DRAWING WHICH IS THE PROPERTY OF **LAF Architects Ltd** IS THE SUBJECT OF INTELLECTUAL PROPERTY RIGHTS INCLUDING COPYRIGHT AND DESIGN RIGHTS AND SHALL NOT BE REPRODUCED, LOANED, **COPIED OR SUBMITTED TO ANY OTHER PARTY**

LAF Architects Ltd
1. MANOR DRIVE · LONDON · N20 0DZ
ph. 020 8361 1619 mob. 078 2583 4596
practice@LAF-Architects.co.uk
LIMITED COMPANY NO 11895527
REGISTERED IN ENGLAND & WALES
architects