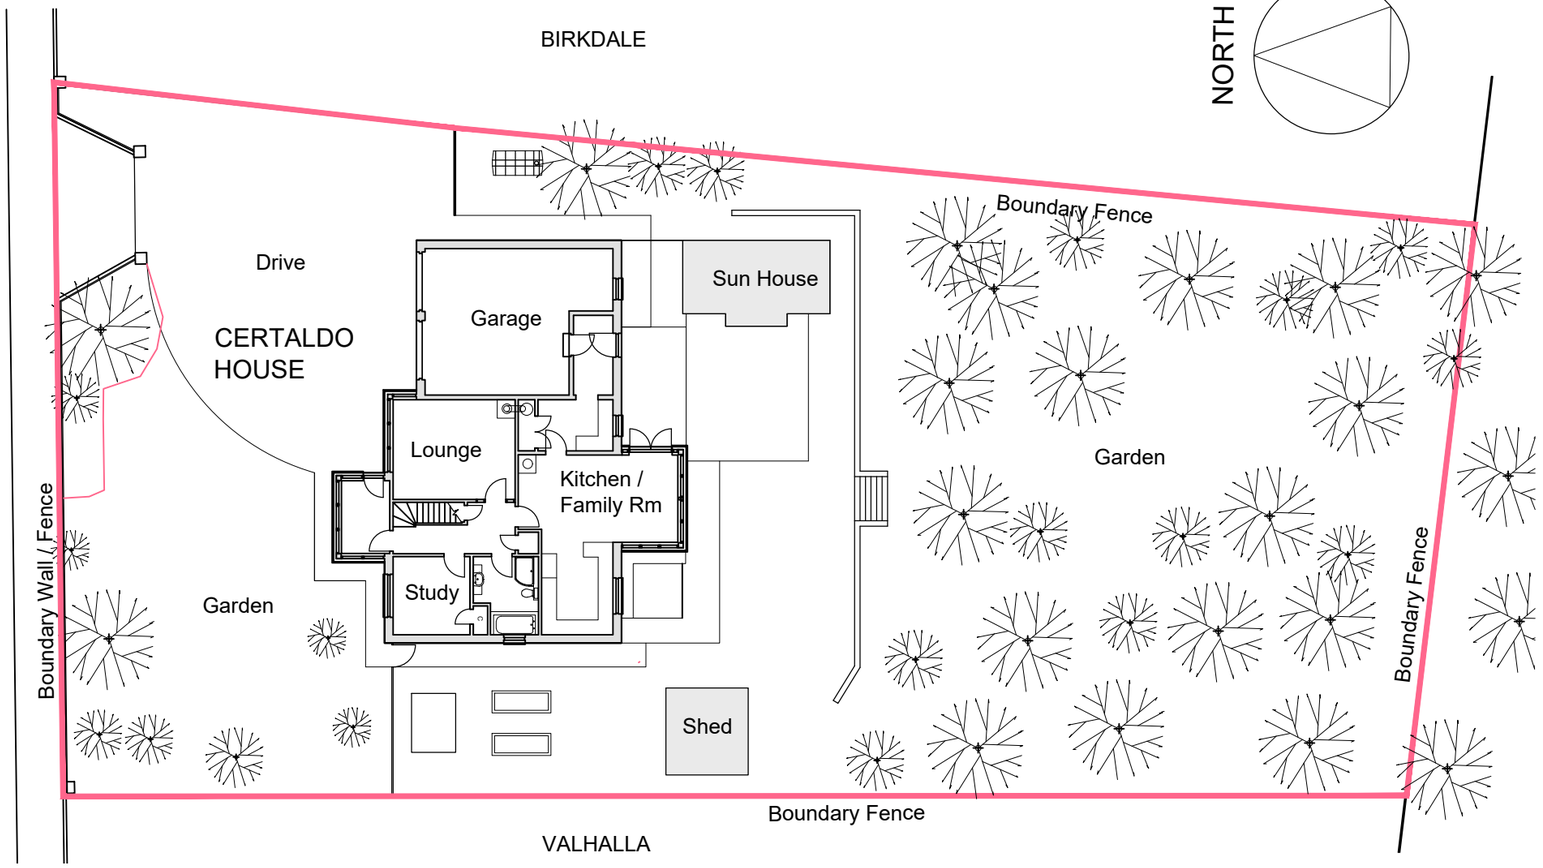

SITE LAYOUT PLAN

SCALE 1:250

0m 5m 10m 15m

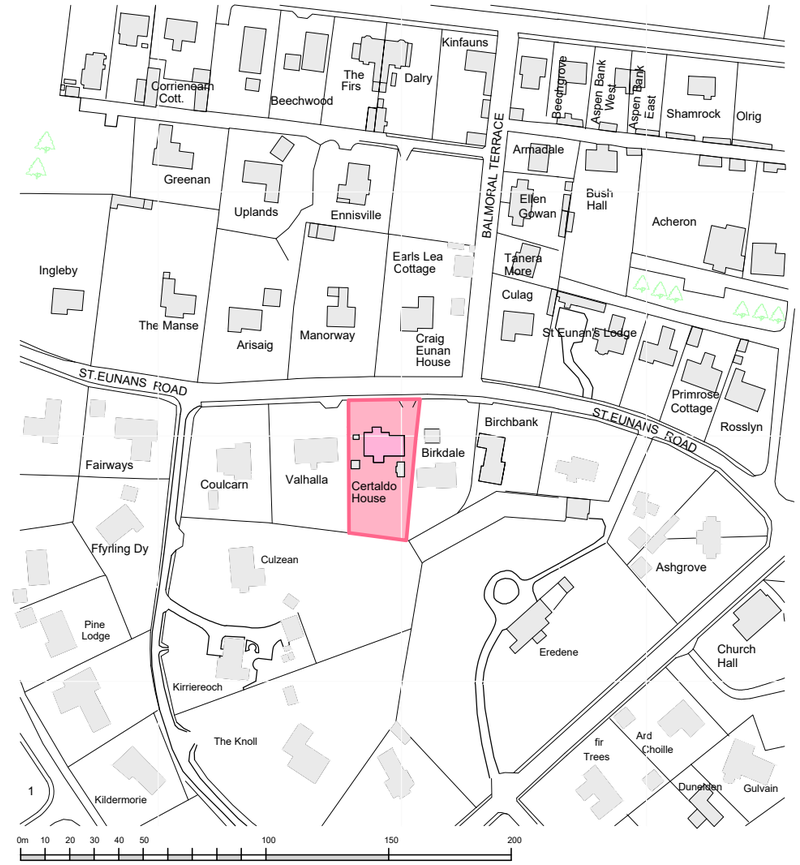

SITE LOCATION PLAN

SCALE 1:2500

NORTH

NOTE:
Drawing reproduced with permission from Ron Hay Architectural Services

rev	description	date

Mr C Mackie
Certaldo, St Eunans Road, Aboyne, Aberdeenshire

Kitchen Extension

Site Layout & Location Plan

Drawn: HES 17.02.2024 Scale as shown

HEATHER SMITH ARCHITECTURE
ARCHITECTURAL DESIGN FOR LIVING
WOODLEA, 65 BARCLAY PARK, ABOYNE, ABERDEENSHIRE, AB34 5JF
WWW.HEATHERSMITHARCHITECTURE.COM
EMAIL: HEATHER@HEATHERSMITHARCHITECTURE.COM TEL; 0755 212 8784

2023-002-101