RevNo	Revision note	Date	Signature	Checked
A	1. Paper size enlarged 2. Location plan extended	20.02.24		

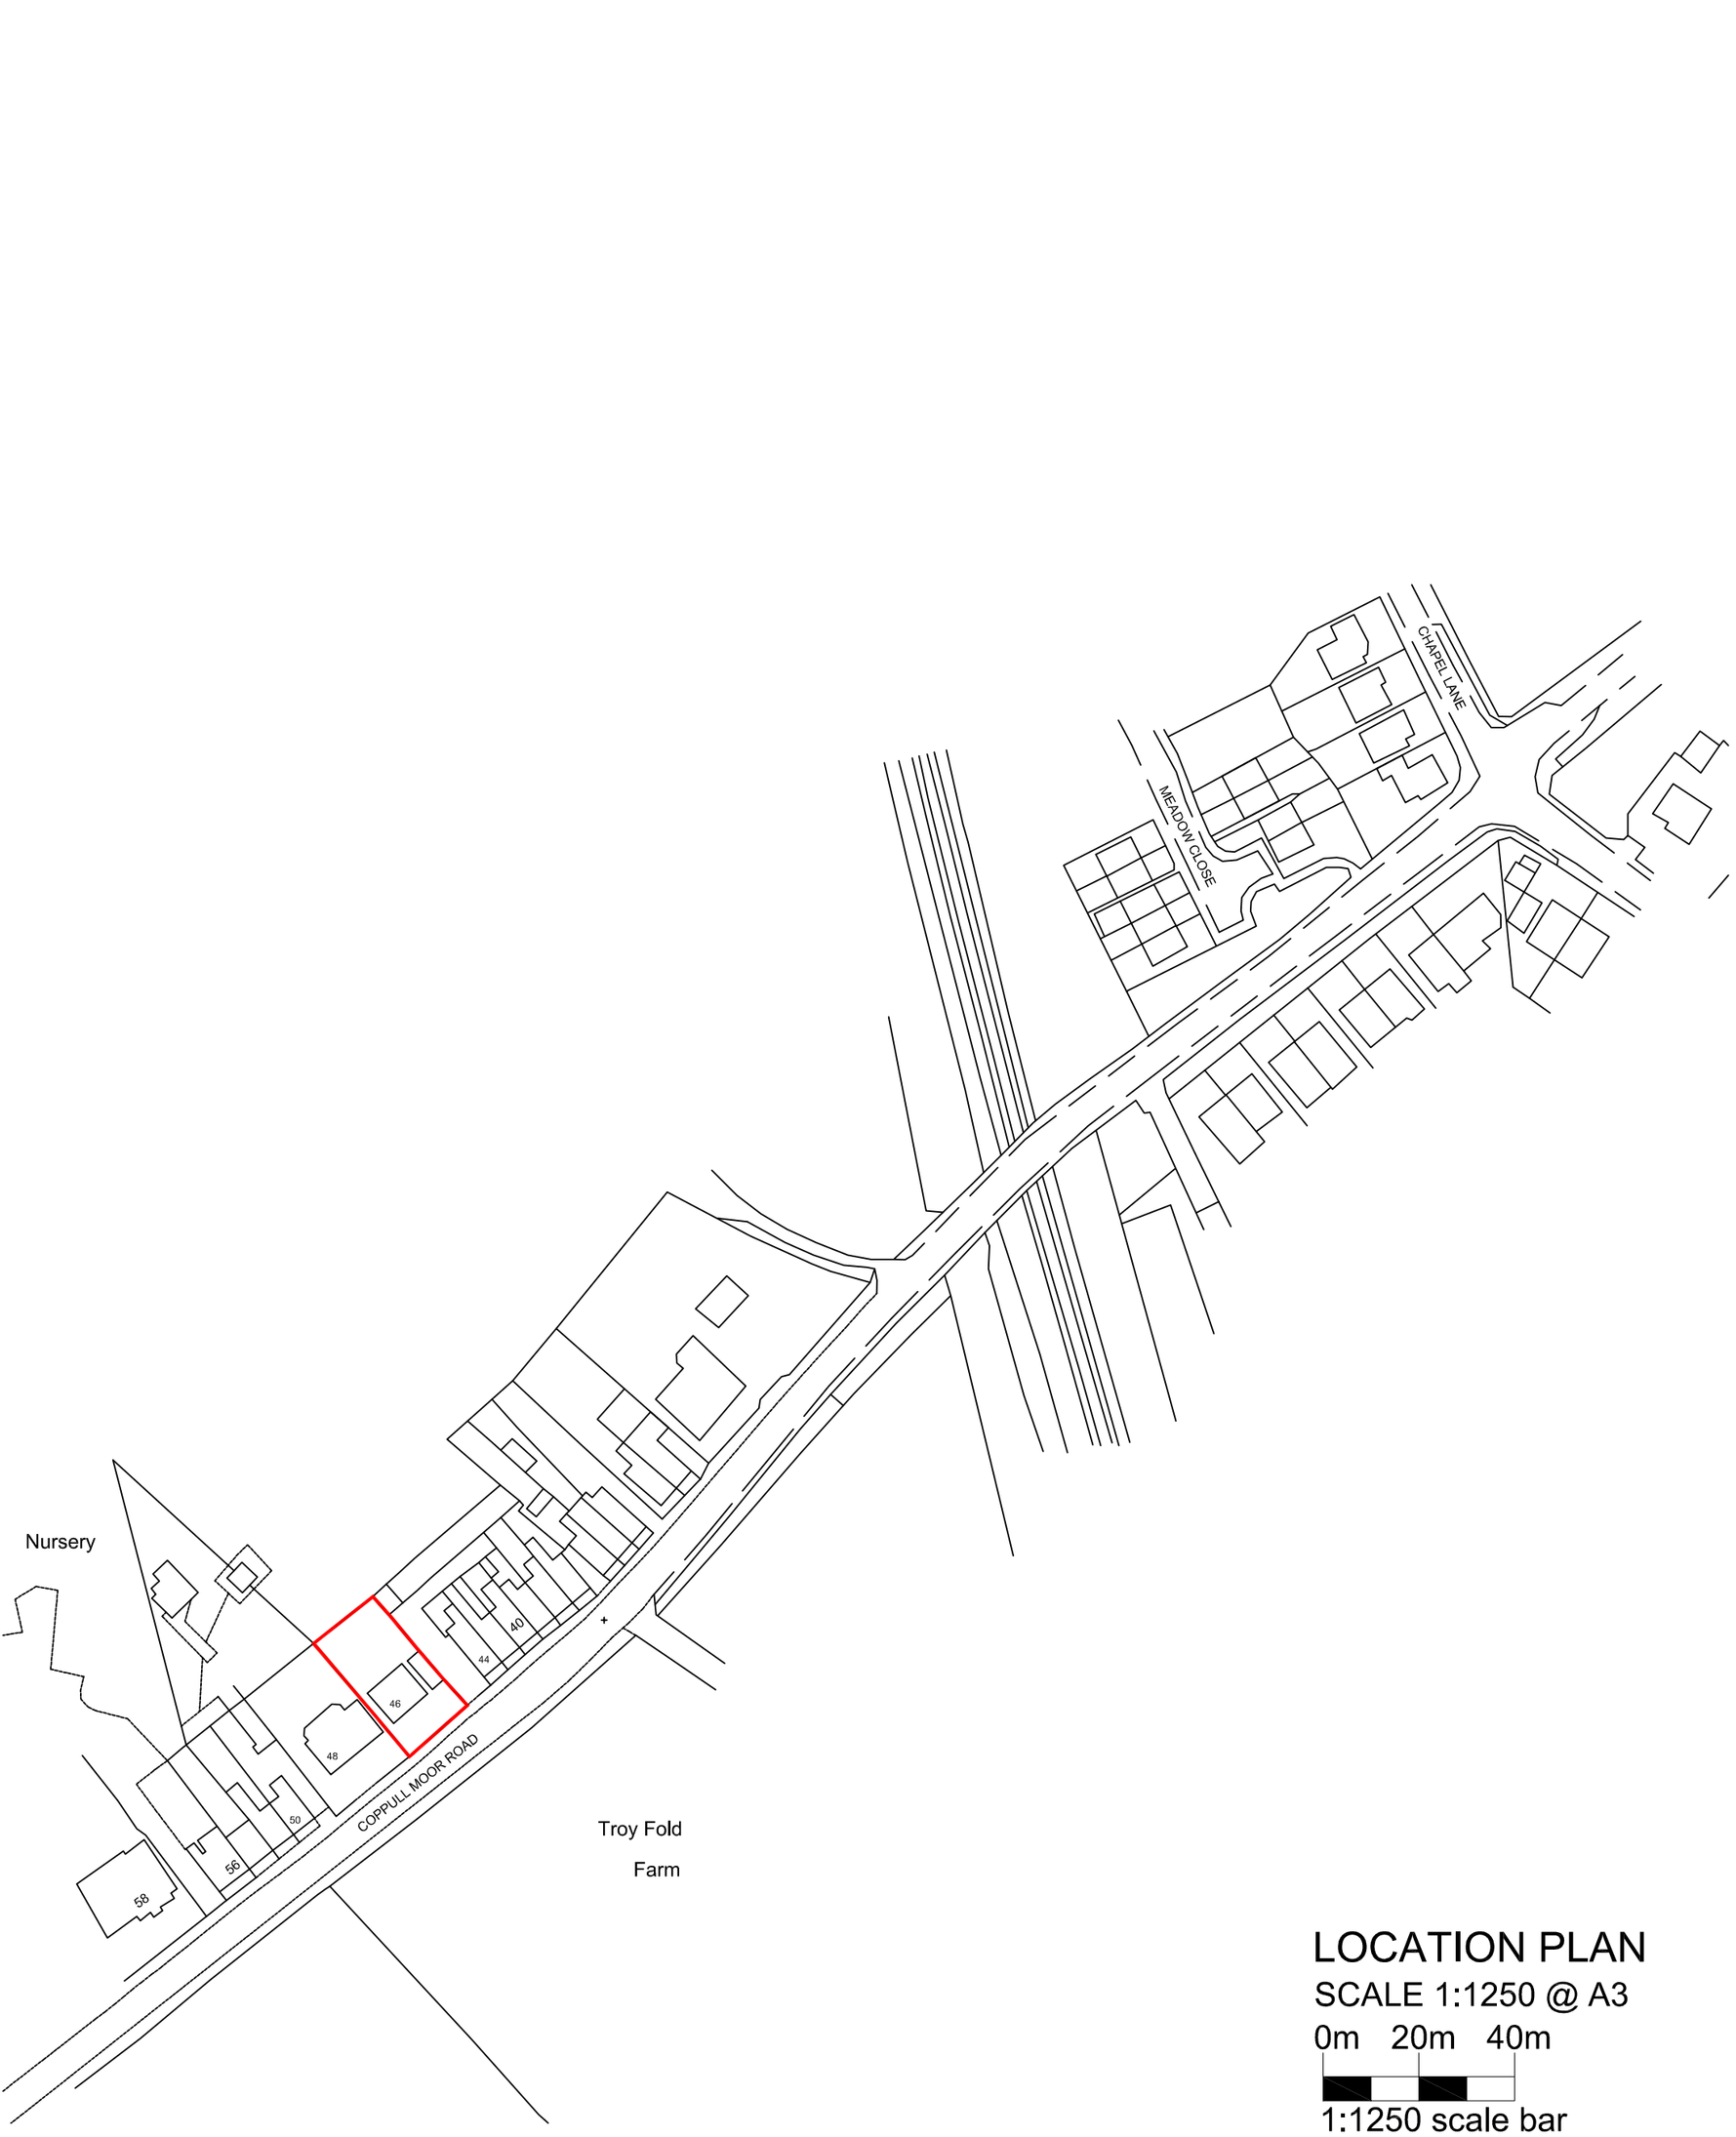

LOCATION PLAN
SCALE 1:1250 @ A3
0m 20m 40m
1:1250 scale bar

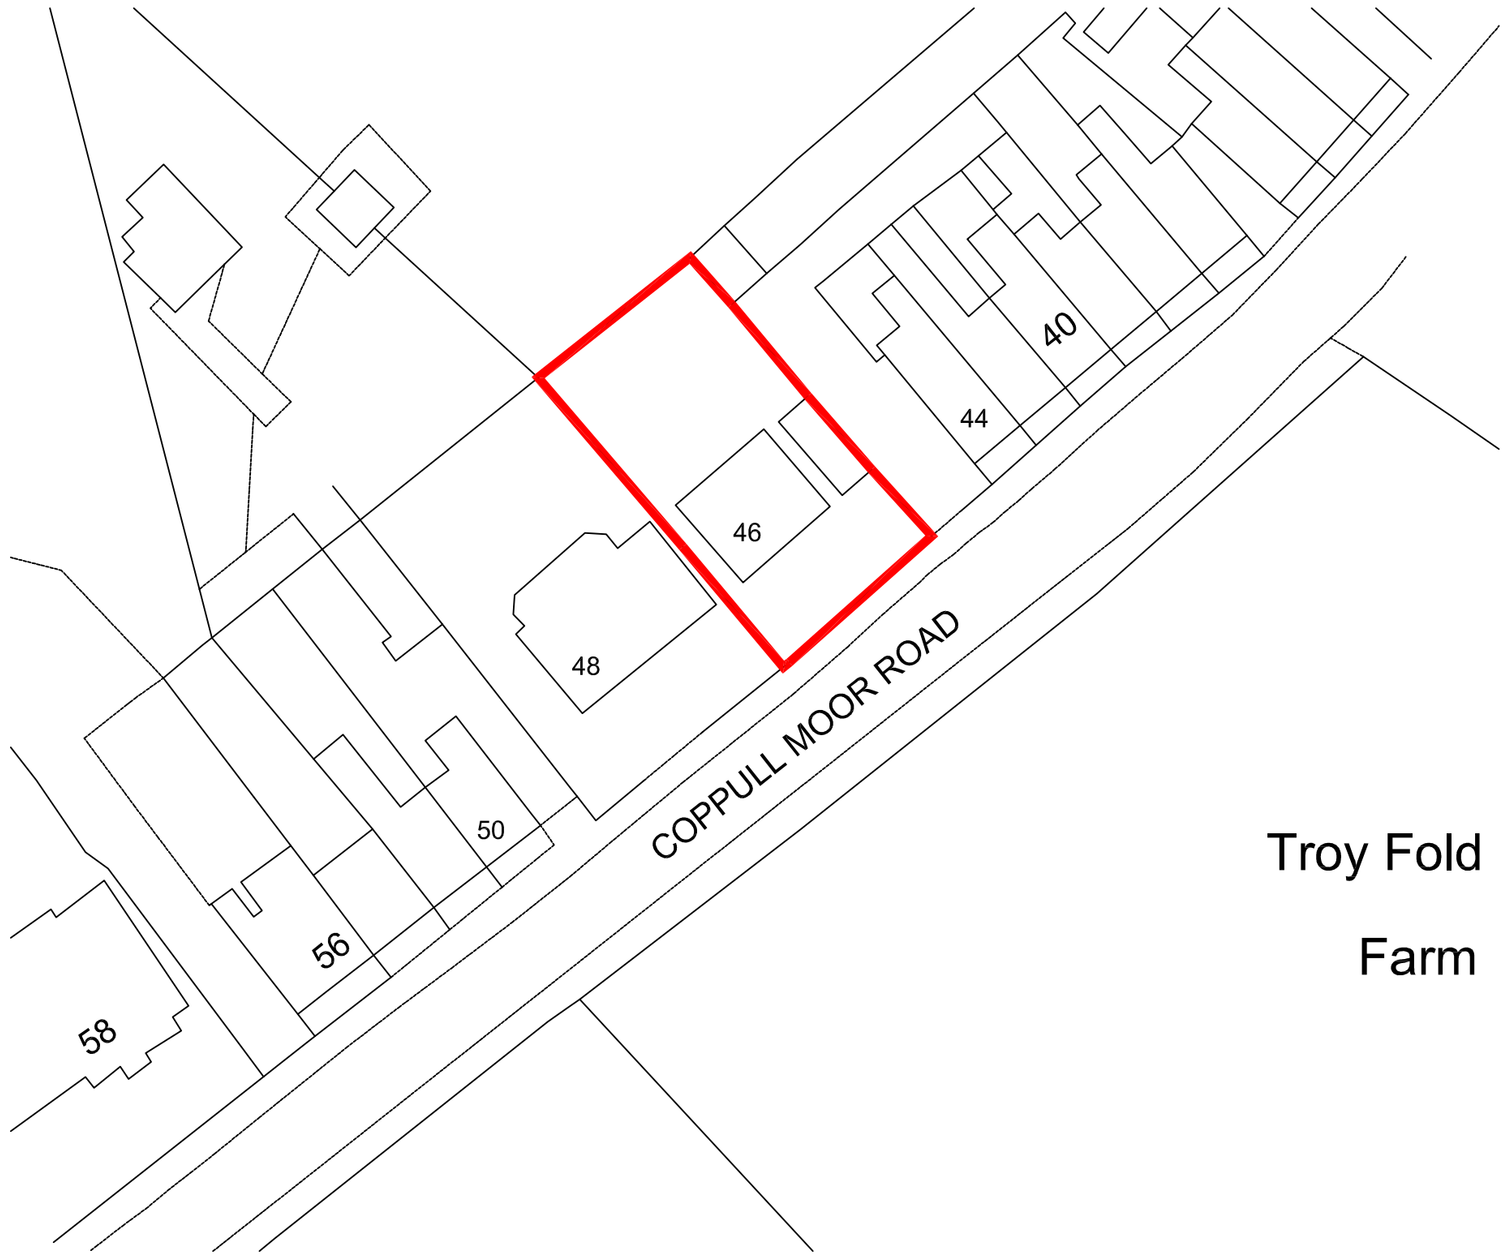

BLOCK PLAN
SCALE 1:500 @ A3
0m 10m 20m
1:500 scale bar

N
PLAN GRID NORTH

CHARTERED ARCHITECTS LTD

PROJECT: 46 COPPULL MOOR LANE
COPPULL
CHORLEY
PR7 5JH

CLIENT: JORDAN LUCY

Drawing Title
LOCATION AND BLOCK PLANS

Drawing No: 2349-PL-01
Date: NOV 2023
Scale: 1:1250/ 1:500 @ A2
Revision: A
Issue: PLANNING

Renaissance Studio, No 1 Derby St, Leigh, Lancashire WN7 4PF
Telephone: 01942 676360 . Fax: 01942 682884
Email: info@pabarchitects.co.uk . www.pabarchitects.co.uk