©Mesh Architects
This drawing is copyright and must not be reproduced without permission. Do not scale this drawing. Any discrepancies must be reported immediately. Party Wall issues are the responsibility of the client - please refer to specialist advice or visit www.gov.uk/party-walls-building-works for more information.

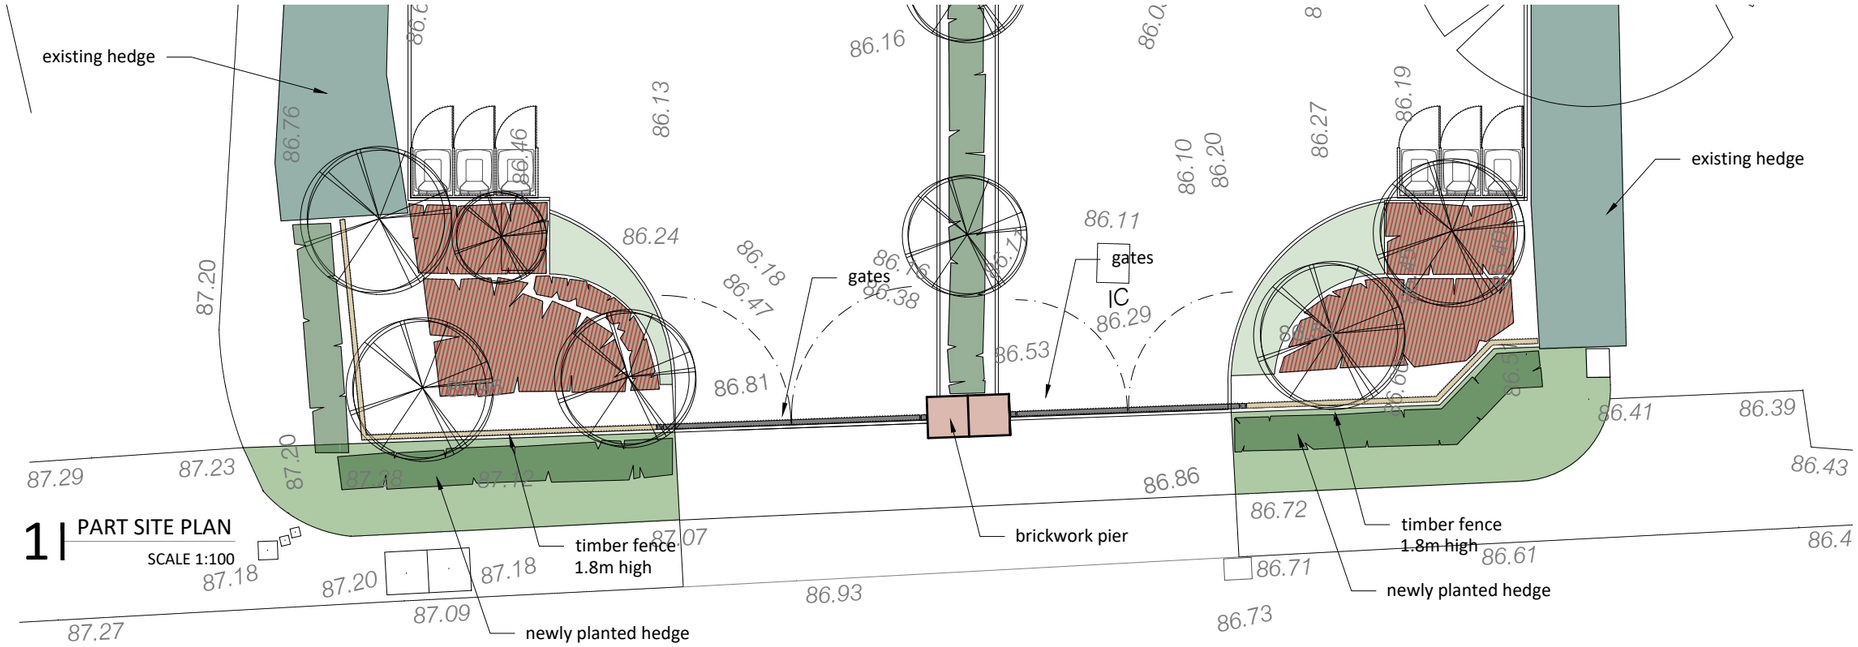

1 | PART SITE PLAN
SCALE 1:100

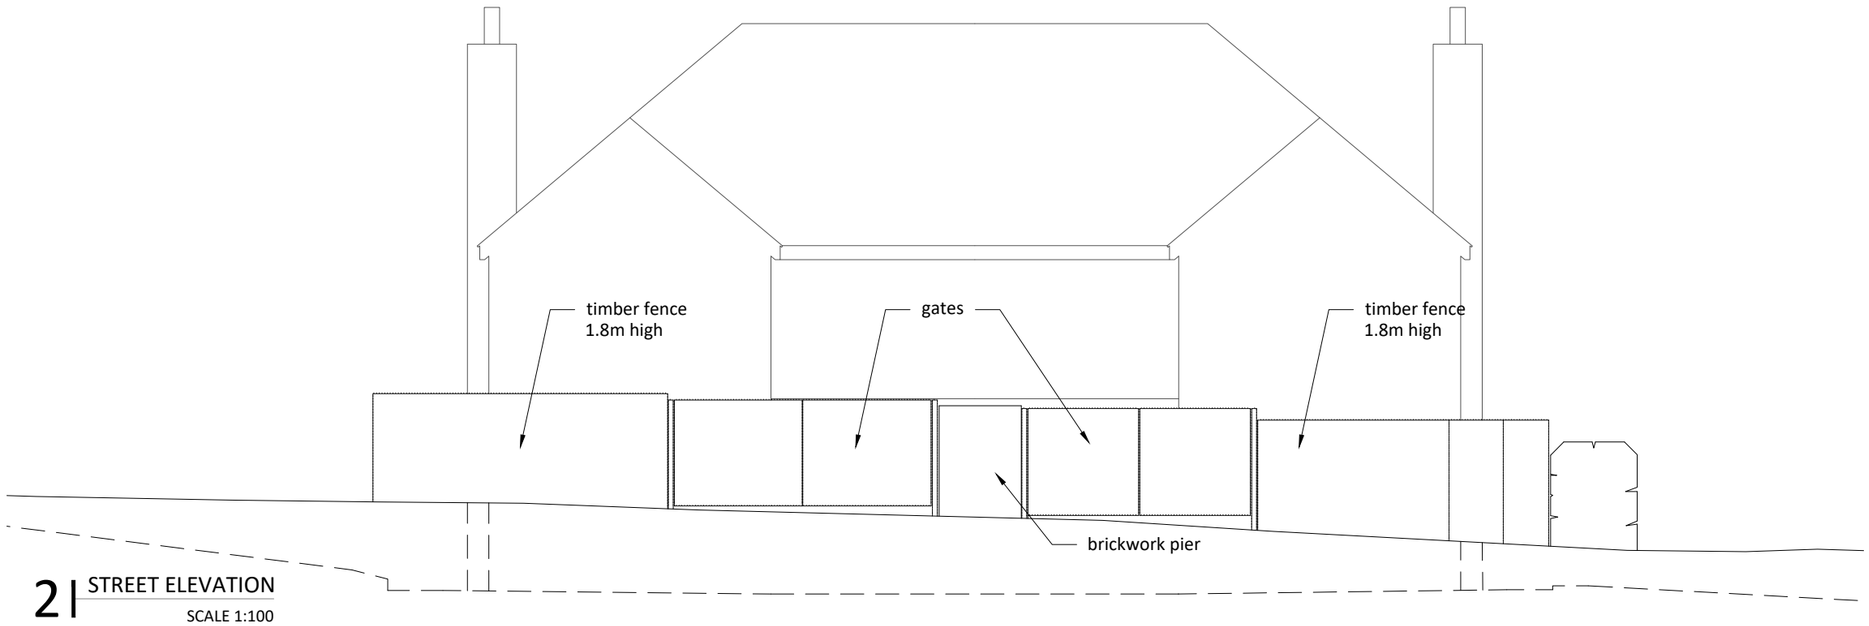

2 | STREET ELEVATION
SCALE 1:100

Rev.	Description.	Initial.	Date.

mesh architects
31 Harrogate Road, Chapel Allerton, Leeds, LS7 3PD
www.mesharchitects.co.uk

Client
Zia Developments

Project
Highway landscaping
17 and 17a Thorner Lane
Scarcroft
Leeds

Drawing Title
Part plan and Elevation
As developed

Scale @ size
1:100@A3

Job No.	Dwg No.	Revision
221	(PL) 01	-

Date	Status	Drawn	Checked
Jan 2024	Planning	JB	IC