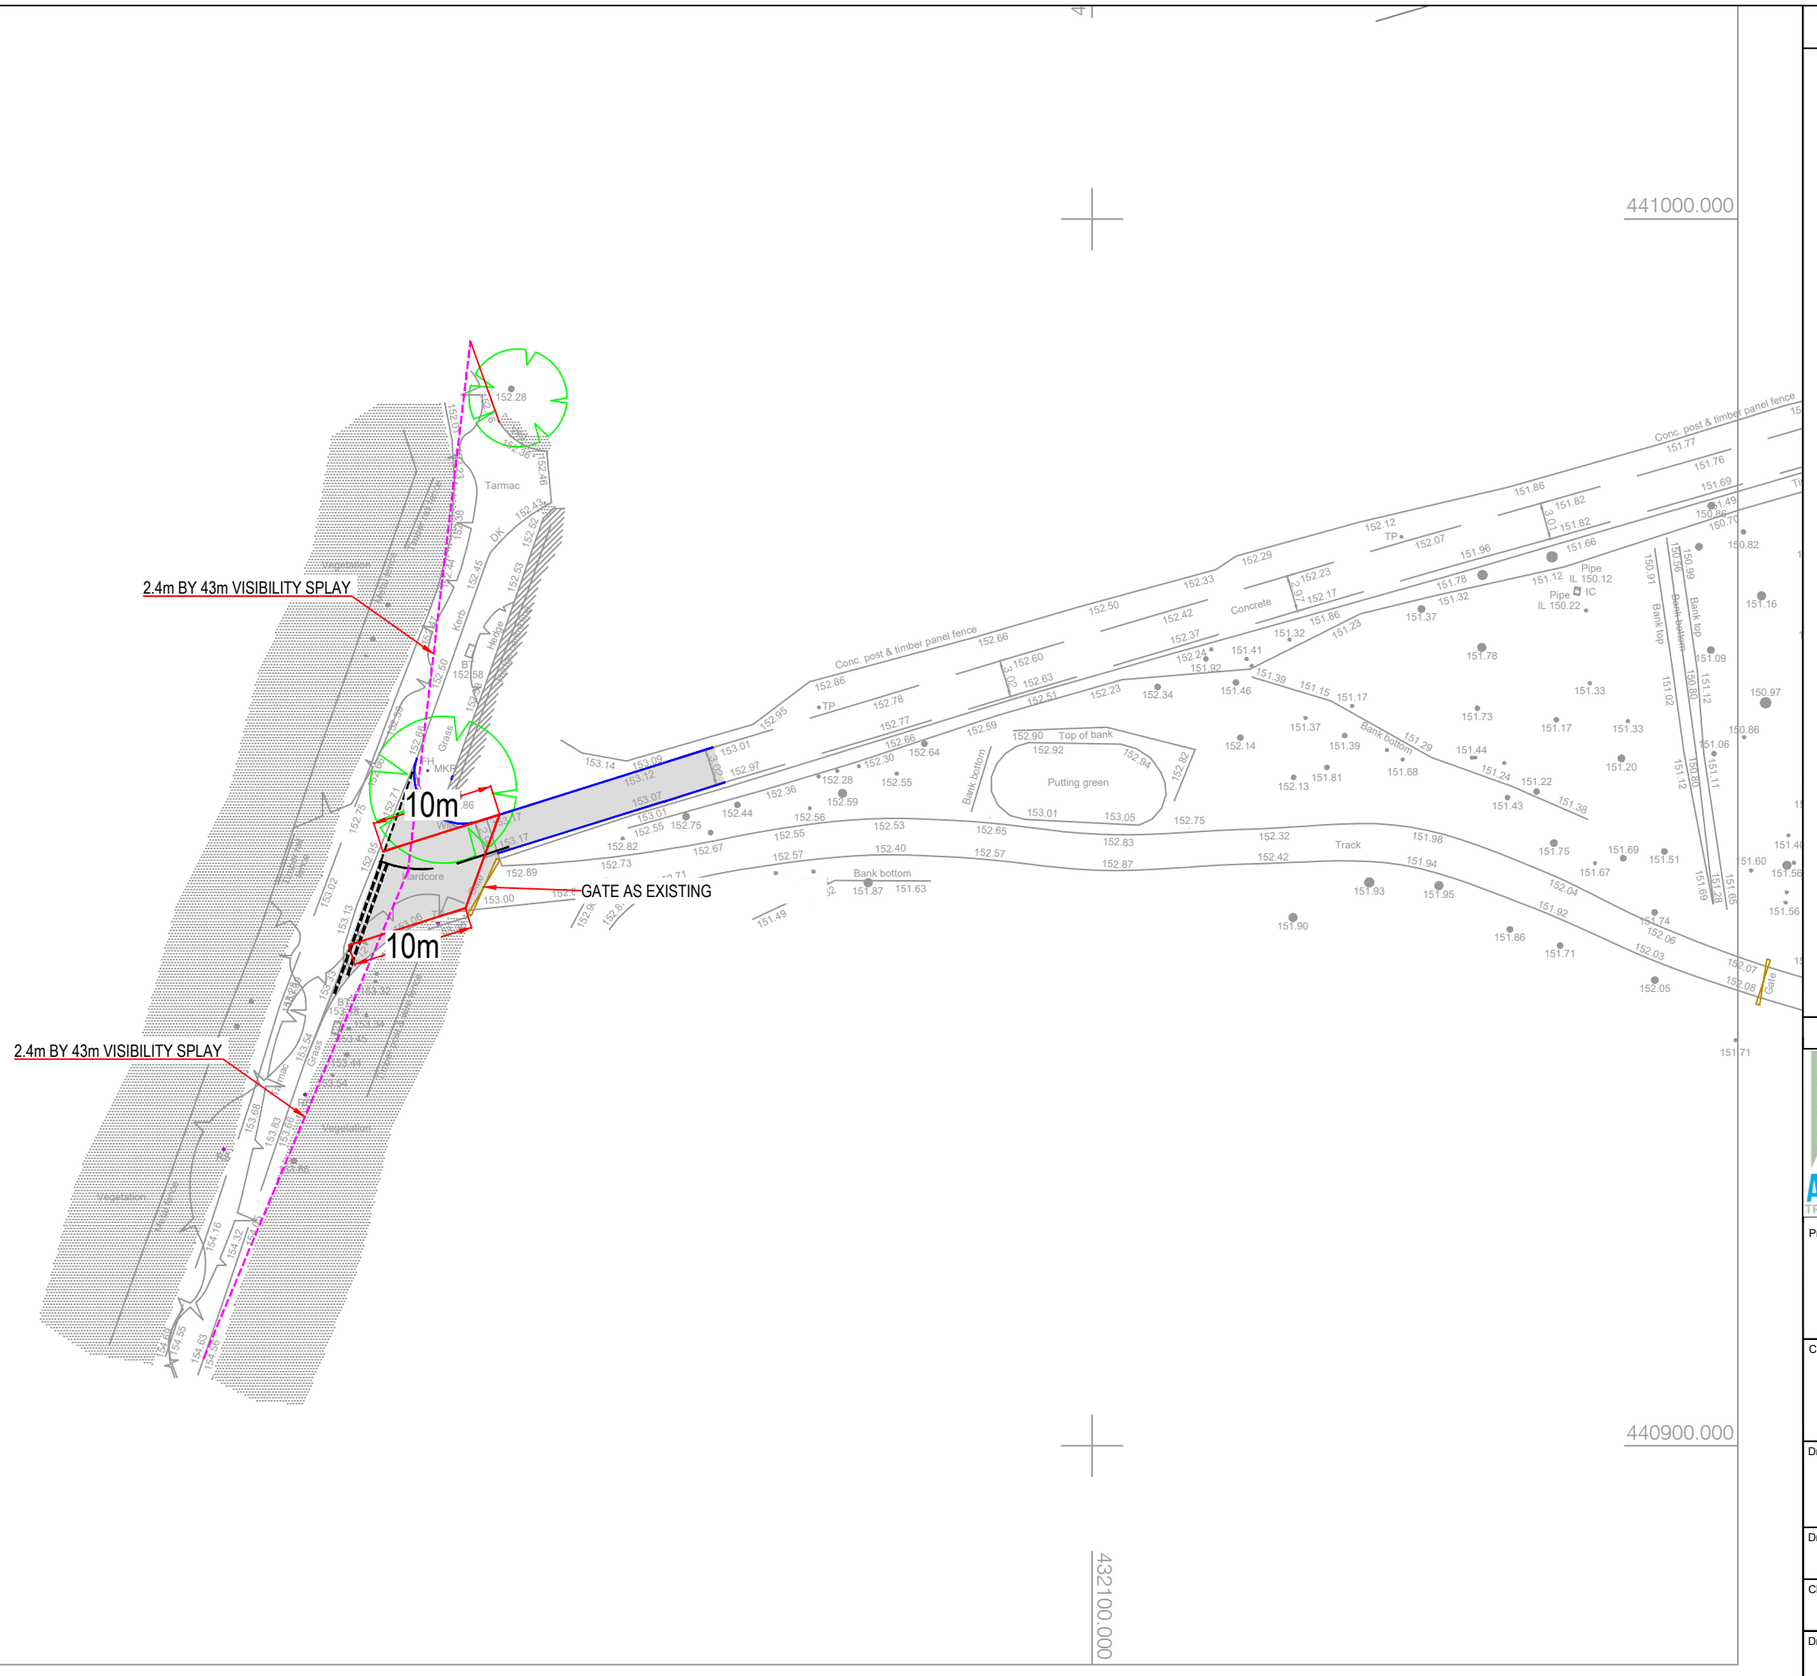

NOTES

P1	Preliminary - Initial Issue	-	-

ANDREW MOSELEY ASSOCIATES
TRANSPORT AND DEVELOPMENT PLANNING CONSULTANTS

Project:
WIGTON HEATH FARM

Client:
PARK LANE HOMES

Drawing:
PROPOSED SITE ACCESS

Drawn By: RID	Date: 21/02/2023	
Checked: GDM	Scale: 1:500	A3
Drawing No. AMA/21304/SK020		Rev. -