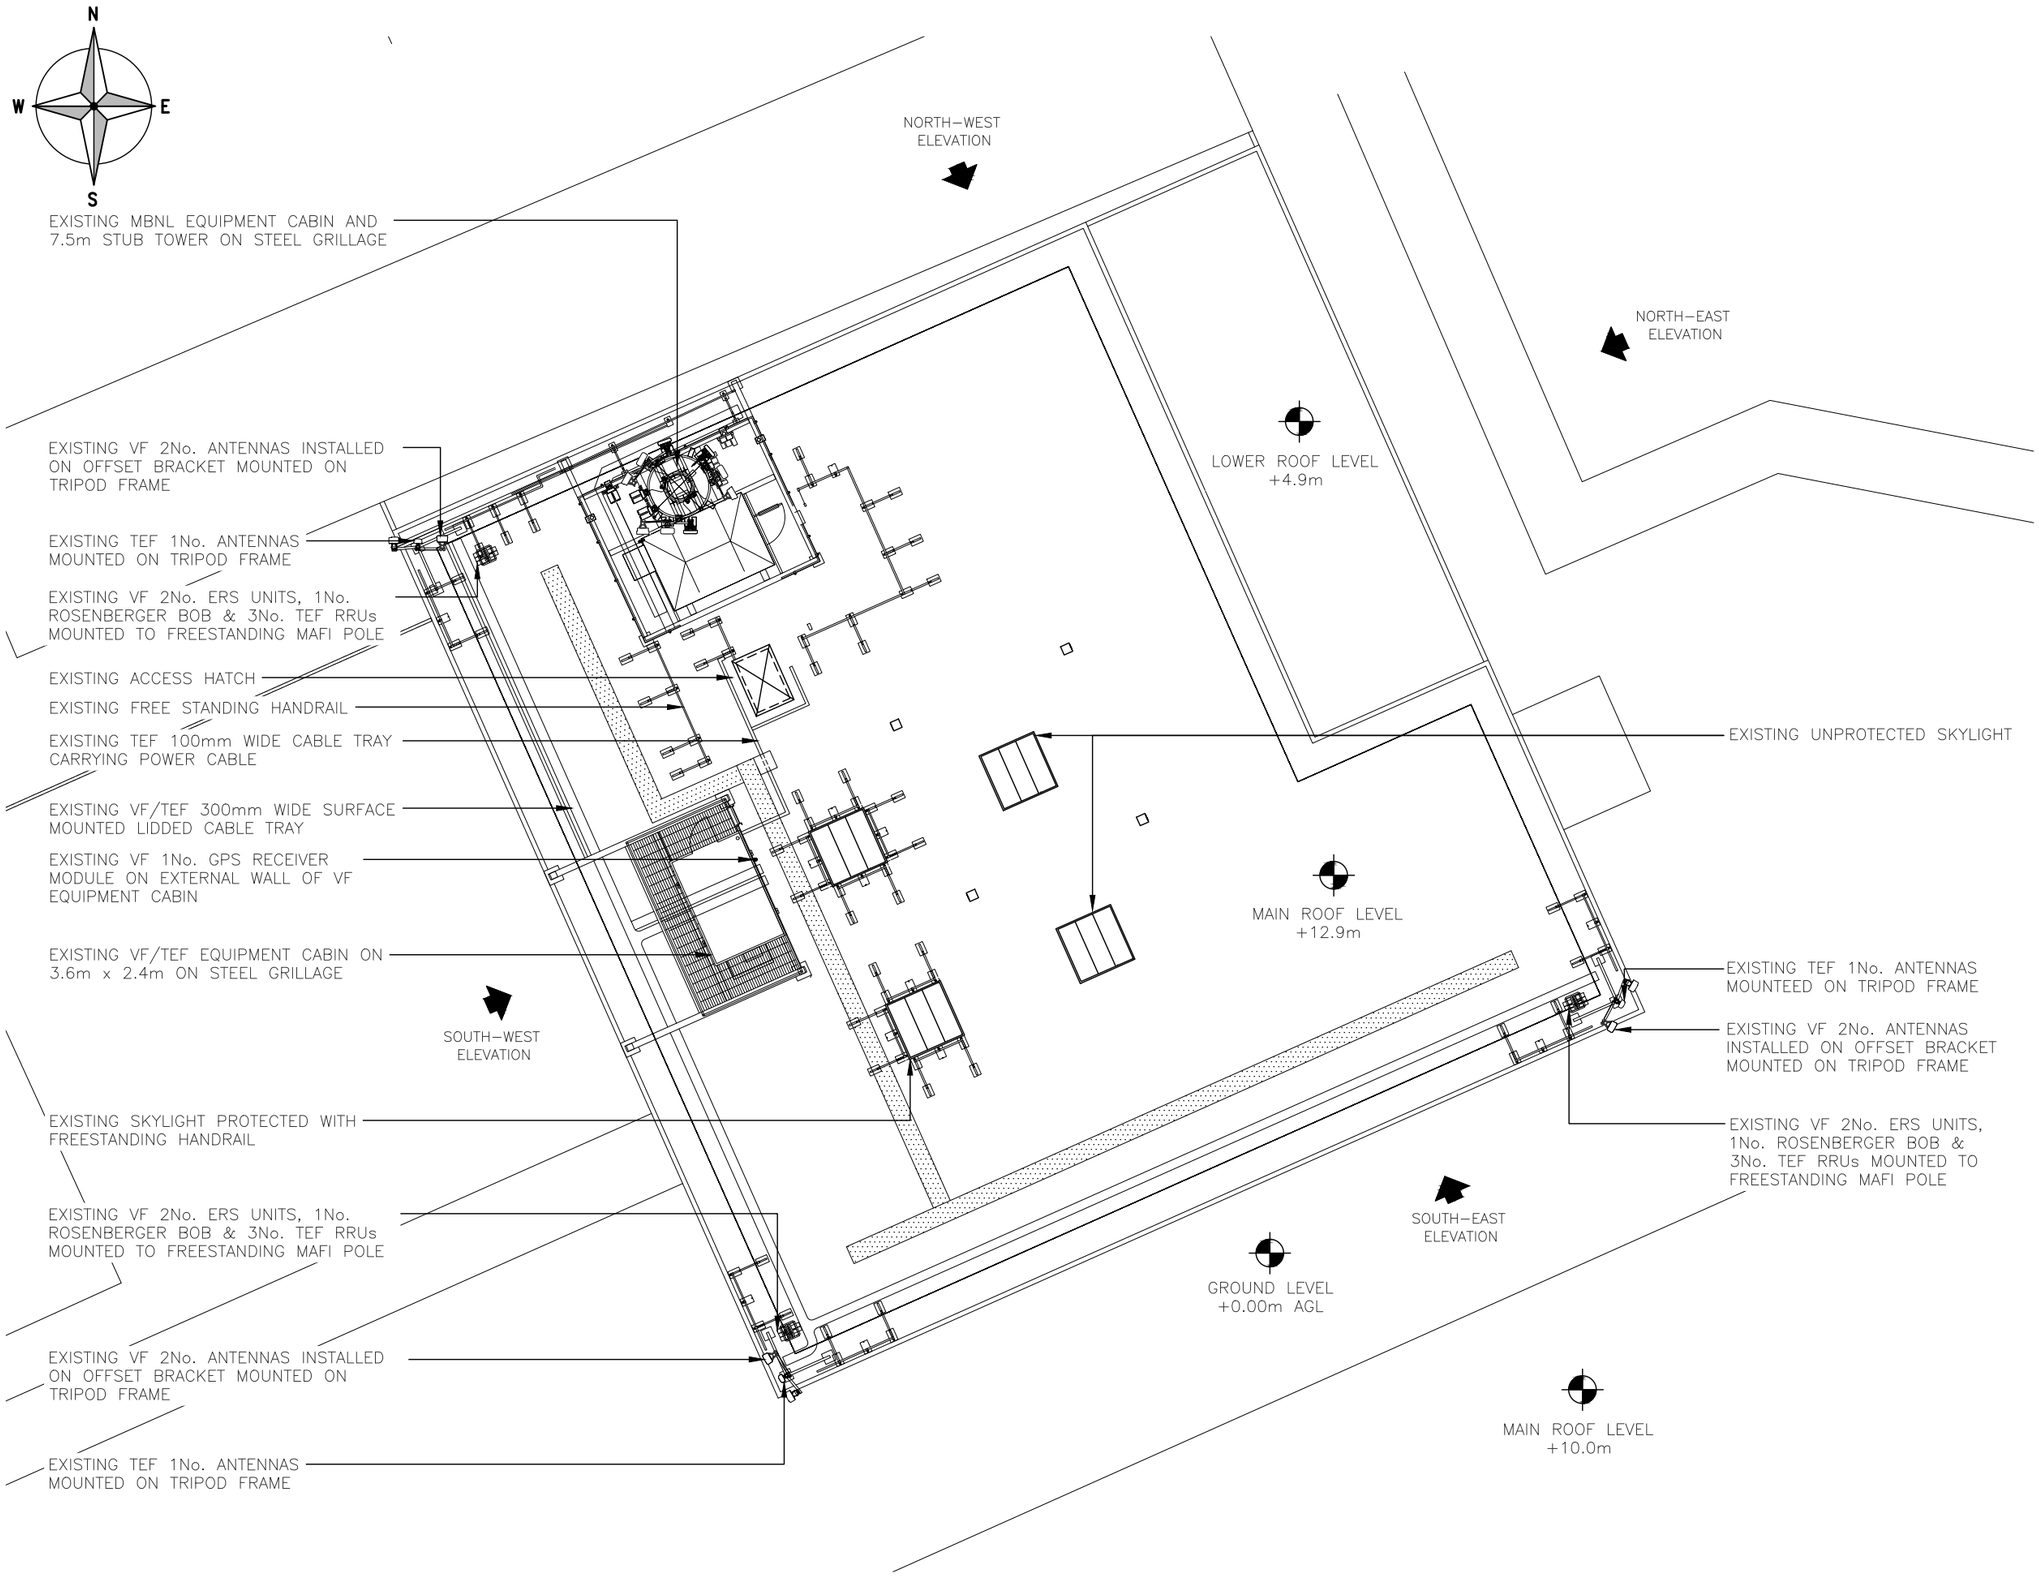

EXISTING SITE PLAN
(1:200)

ALL DIMENSIONS ARE IN mm UNLESS NOTED OTHERWISE

N.G.R E: 528426 N: 165645

NOTES:

REV	MODIFICATION	BY	CH	DATE
B	Additional Elevations	AA	WHT	06.11.2023
A	Issued for Approval	DAG	WHT	16.12.2022

WHP Telecoms LTD
Faraday Court
401 Faraday Street
Birchwood Park
Warrington WA3 6GA
Tel: 01925 424100 Fax: 01925 424101
e-mail: info@whptelecoms.com

cornerstone

Cell Name	Opt.
EDES BUSINESS PARK	–

Cell ID No

CORNERSTONE	VMO2	VF
14933822	16386	78198_11

Site Address / Contact Details

EDES BUSINESS PARK
RESTMOR WAY
WALLINGTON
SURREY
SM6 7AH

Drawing Title: EXISTING SITE PLAN

Purpose of issue: PLANNING

Dwg Rev: B

Drawing Number: 200

Surveyed By: WHP

Original Sheet Size: A3

Pack Issue: C

Drawn:	Date:	Checked:	Date:
AA	06.11.2023	WHT	06.11.2023