Copyright in the design and this drawing is the property of RESI and reproduction of any part is forbidden without written sanction of RESI. This drawing must be read in conjunction with all other relevant documentation and drawings.

RESI accepts no liability for any expense, loss or damage of whatsoever nature and however arising from any variation which has not been referred to them and their approval obtained.

Resi do not advise using planning drawings for the construction purposes. All dimensions must be cross checked on-site prior to manufacture and construction. Any discrepancies to be reported to RESI immediately.

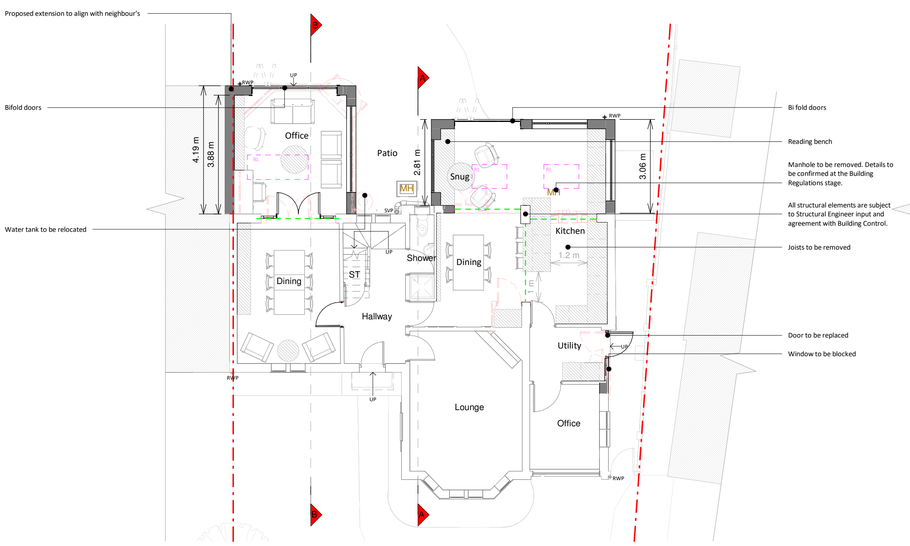

Ground Floor Plan

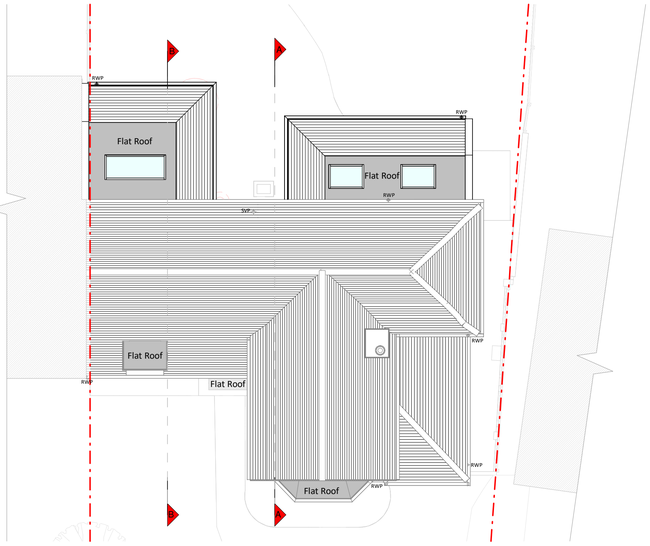

Roof Plan

Front Elevation

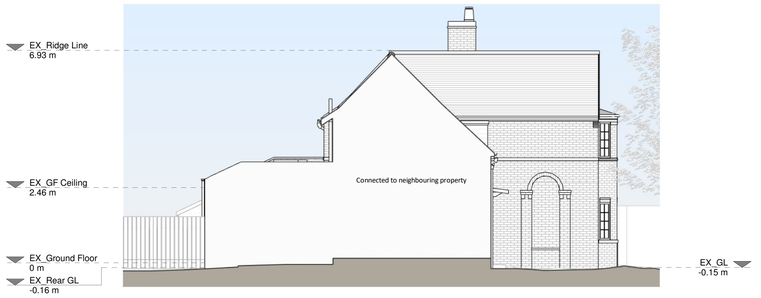

Left Side Elevation

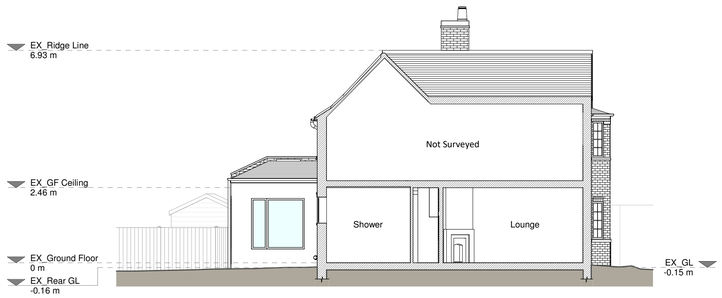

Section A - A

Rear Elevation

Right Side Elevation

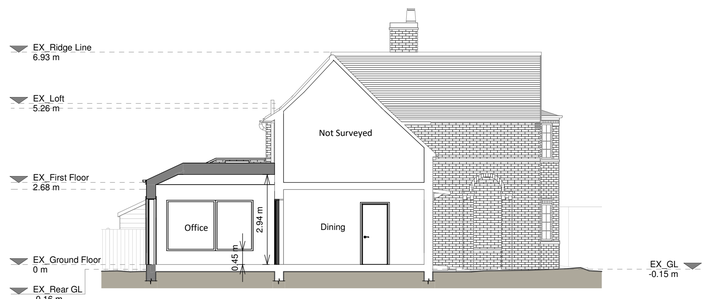

Section B - B

1 0 1 2 3 4 5
SCALE 1:100 m

Proposed Materials:

Brickwork / Walls - Rendered walls

Pitched roof - Concrete tiles to match existing

Flat roof - Fiberglass

Windows - Aluminium framed windows and rooflights

Doors - Aluminium framed doors

RWP's / Gutter's / Fascia's - Black uPVC downpipes, gutters and black timber fascia boards to match existing

KEY

- Existing walls
- Proposed walls
- Proposed furniture
- Proposed staircase
- Proposed windows
- Proposed rooflight
- Boundary line
- Proposed beam
- Proposed drainage
- Existing removed
- 1.5m head height
- 1.8m head height

N

Revision		
Rev	Notes	Date
A	Planning Issue	05/12/2023

RESI Grow your home

Job Title

Proposed ground floor rear extensions, demolition of existing conservatory, internal alterations, and all associated works at 9 Crossways, SM2 5LD

Drawing Status

Planning

Client

Adrian de Vooght

Drawing Title

Proposed Drawings

Scale	Drawn
1 : 100 @ A1	AR
Date	Checked
Dec 2023	BV
Drawing No.	Rev
B205754-3100	A