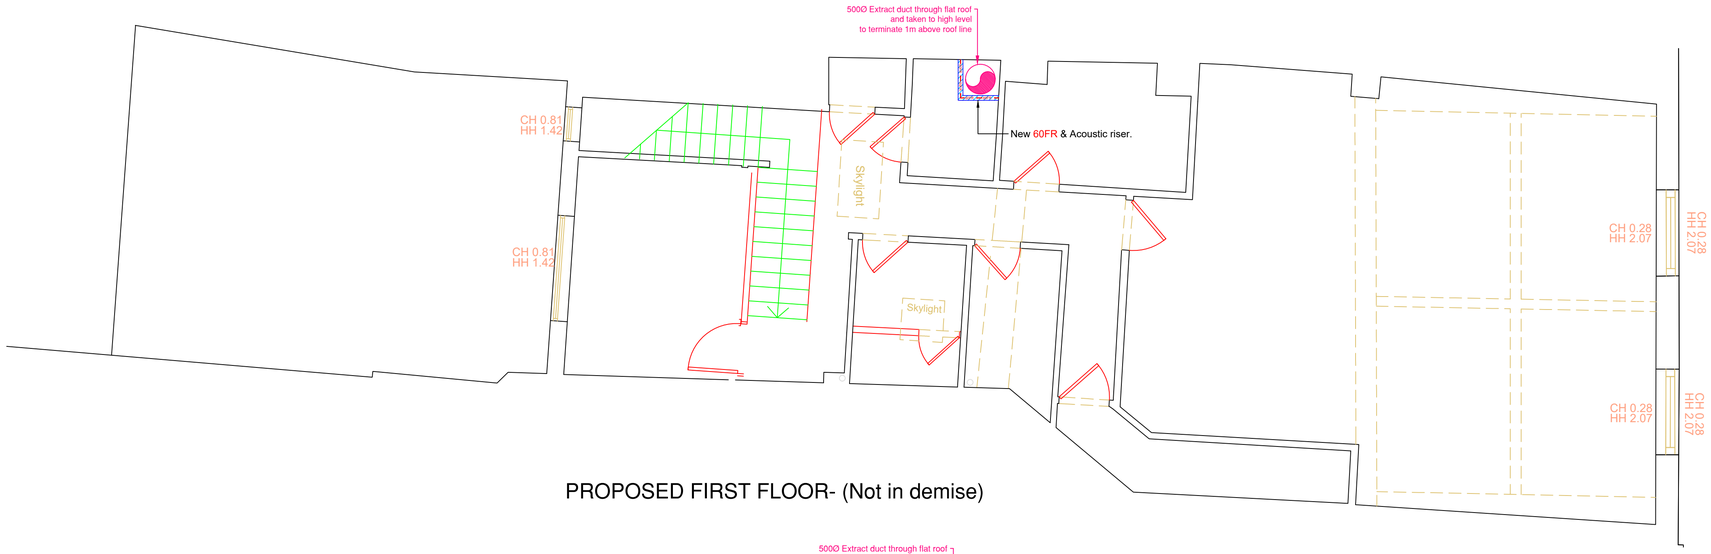

PROPOSED FIRST FLOOR- (Not in demise)

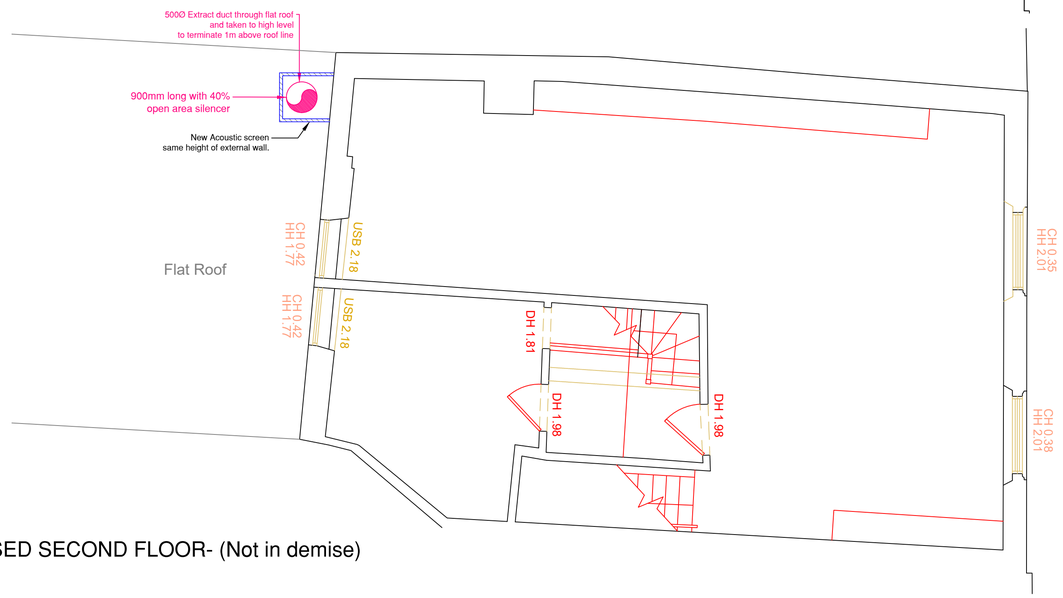

PROPOSED SECOND FLOOR- (Not in demise)

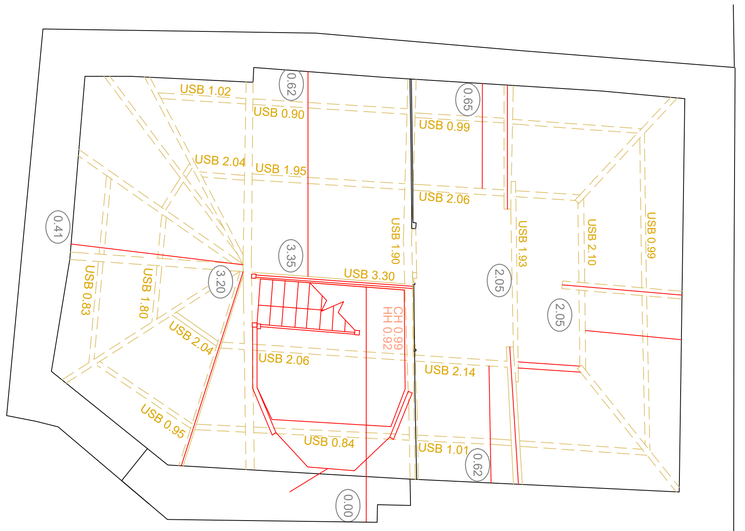

PROPOSED LOFT- (Not in demise)

DELTA BRAVO GROUP LTD NOTES:

Proposed plans & elevations have been prepared on the basis of measured survey 50399YOLS 01 provided by Survey Solutions to Delta Bravo Ltd.
Delta Bravo Ltd accept no liability for the accuracy or completeness of the original drawings. "As-built" unit must be checked against the drawings prior to any works.
Delta Bravo Group Ltd copyright. This drawing shall not be reproduced without express written permission from DBG.
Delta Bravo Group accept no responsibility or liability for drawing alterations carried out by others and have not checked such alterations.
This drawing shall not be scaled to ascertain any dimensions.
Asbestos survey required prior to commencement.
Contractor/Structural Engineer to confirm load bearing walls.

EXISTING WALLS

EXISTING PARTITIONS

HEIGHT — SUSP CEILING HEIGHT

USB — EXISTING BEAM HEIGHT

NORTH
indicative

0 1 2 3 4 5m
scale

REV	AMENDMENT	DATE
B	Revised duct route and added attenuator/silencer as Noise Report req.	14.02.26
A	Revised extract duct route.	06.10.23

NOTES:
CONTRACTORS MUST VERIFY ALL DIMENSIONS ON SITE BEFORE COMMENCEMENT OF ANY WORK OR PREPARING MANUFACTURING DRAWINGS

ANY DISCREPANCIES ON THIS DRAWING ARE TO BE NOTIFIED TO THE DESIGNER IMMEDIATELY

DELTABRAVO LIMITED
DESIGN * CONSTRUCTION * SHOPFITTING * PROJECT MANAGEMENT

Academy House
London Road
Camberley
Surrey
GU15 3HL

CLIENT
THE MSG GROUP

PROJECT
86 High St,
Honiton, EX14 1JN

TITLE
Proposed First Floor, Second Floor and Loft,

SCALE @ A1	DRAWN BY	DATE
1:50	M W	22.06.23

DRAWING No	REVISION
DB500- A505	B