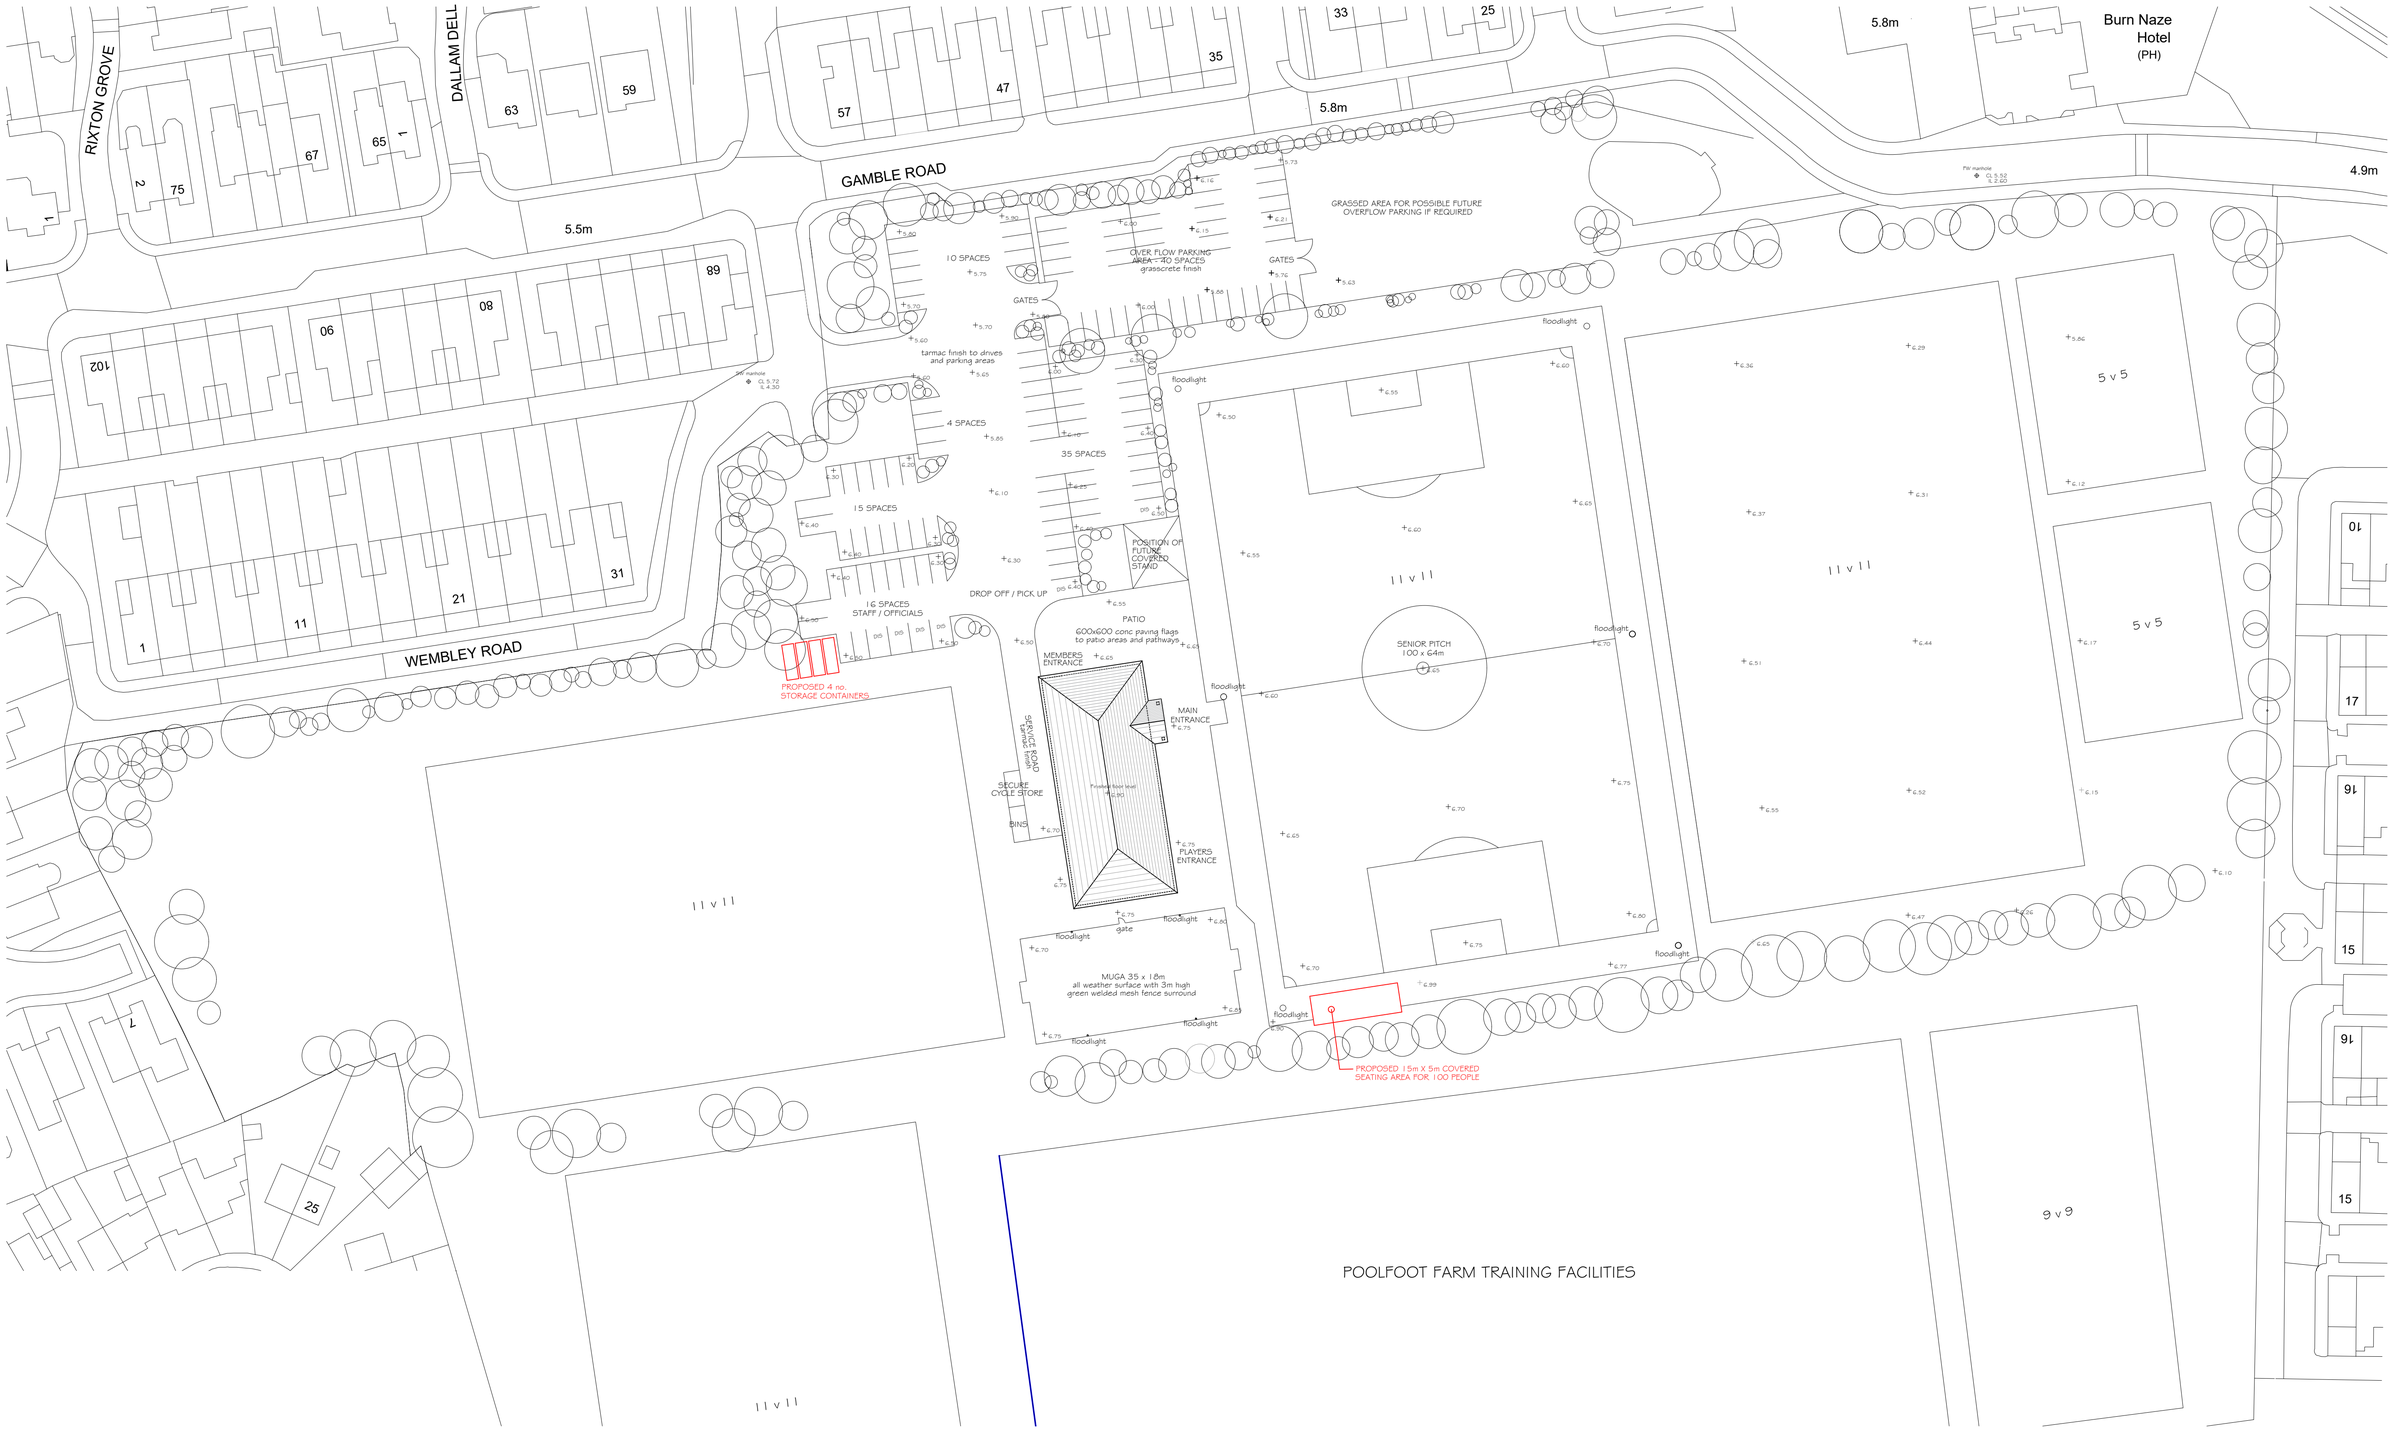

NORTH

THORNTON-CLEVELEYS FC
Gamble Road, Thornton

PROPOSED COVERED SEATING AREA and STORAGE CONTAINERS

SITE LAYOUT PLAN

Scale	1 : 500 @ A1
Date	December 2023
Drawn	GA
Drawing No.	A 19 . 12 / 24

GEOFF ATTWATER
ARCHITECTURAL DESIGN SERVICE
40, Stanah Gardens,
Thornton - Cleveleys,
Lancs, FY5 5JH.
Tel:01253 828848 / Mob:07539 264785
Email:geoffattwater@talktalk.net