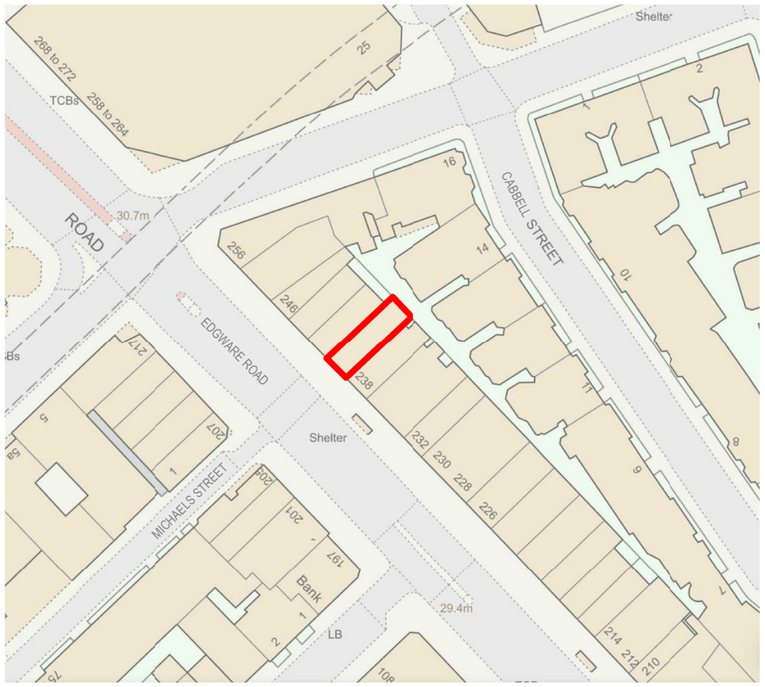

LOCATION PLAN
1 : 1250 @A3

0 25m 50m 100m

	AREA
TOTAL SITE AREA	107 M²
EXISTING RESIDENTIAL	N/A
EXISTING NON-RESIDENTIAL	190 M²

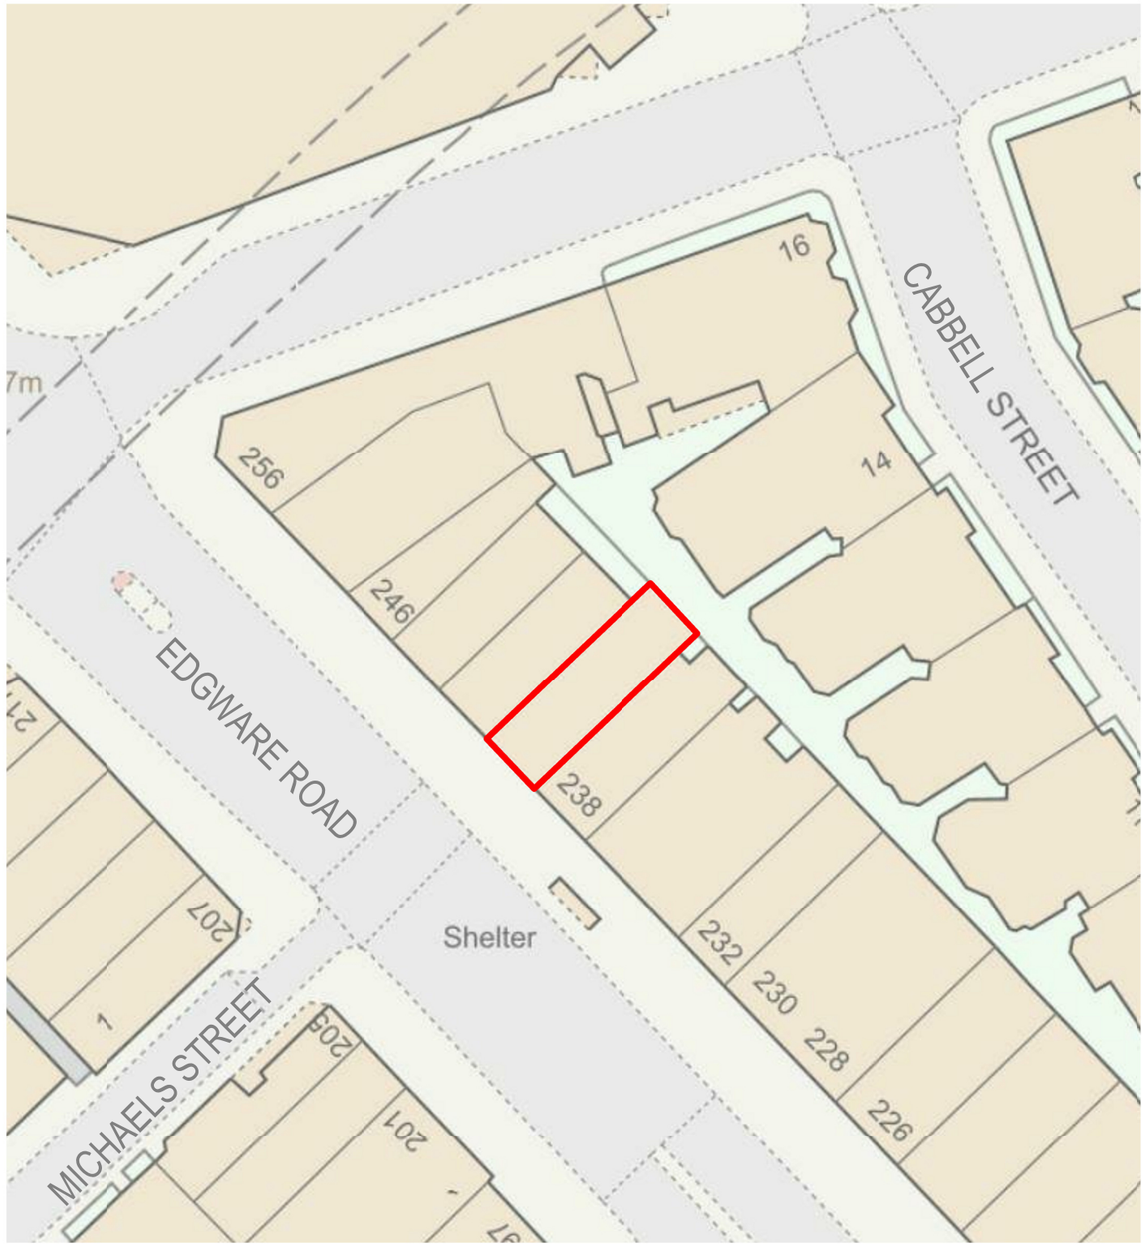

BLOCK PLAN
1 : 500 @A3

0 10m 20m 50m

Written dimensions to be taken in preferences to scaled dimensions. The Contractor is responsible for checking all dimensions before work starts.

All work is to be carried out to the requirements, and to the satisfaction of the Local Authority.
These drawings are for planning purposes only

Any discrepancies to be brought to the attention of 4D Planning Consultants immediately.

Description

Rev	Date	Description	by	chk

4D PLANNING™
Chartered Town Planners & Architectural Technicians
Architecture I Town Planning
T: 0203 1500 183 www.GetMePlanning.com
www.GetMePlanning.com

Client
Mr Mohamad Al-Shamari

Project
240 Edgware Road, W2 1DW

Title
BLOCK AND LOCATION PLANS

Date: 09.01.2024	Rev:
Scale: AS INDICATED	
Drawing No.4D-449 E 00	
Drawn by : MAX	