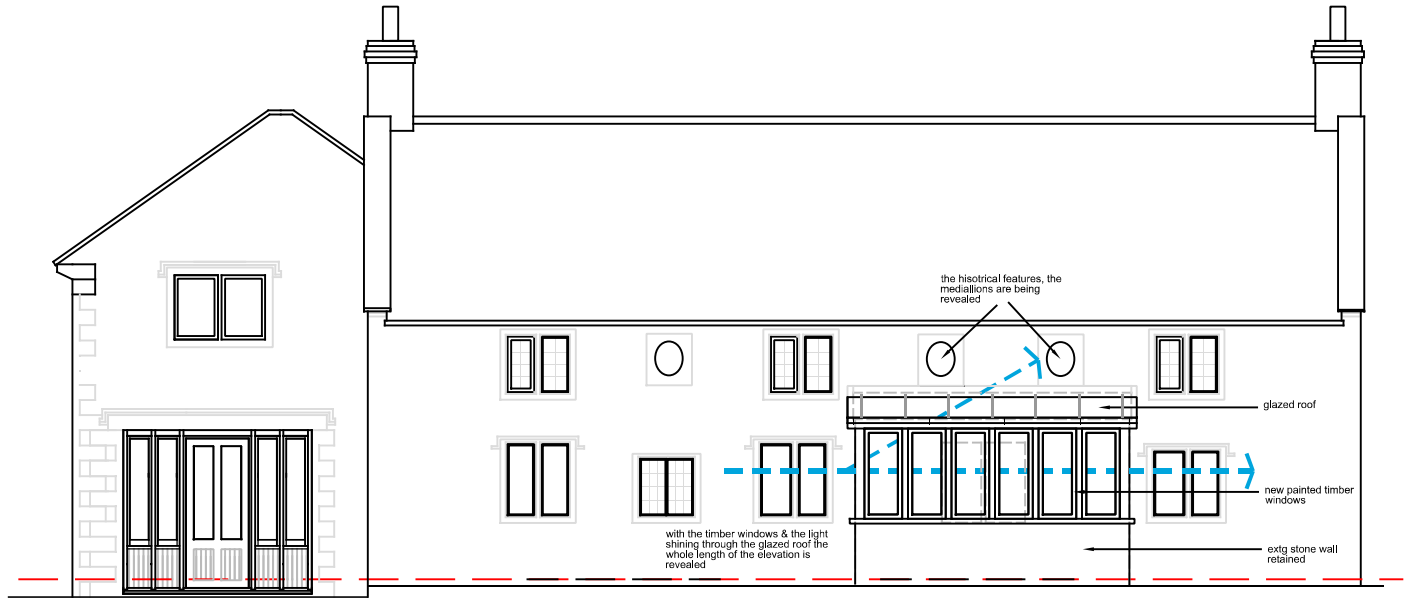

SOUTH ELEVATION Scale 1/100 @ A3

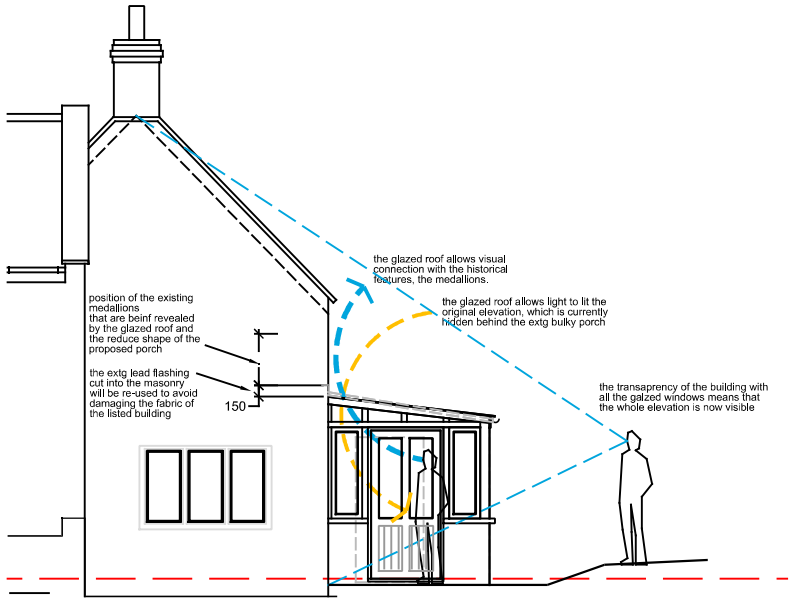

WEST ELEVATION
Scale 1/100 @ A3

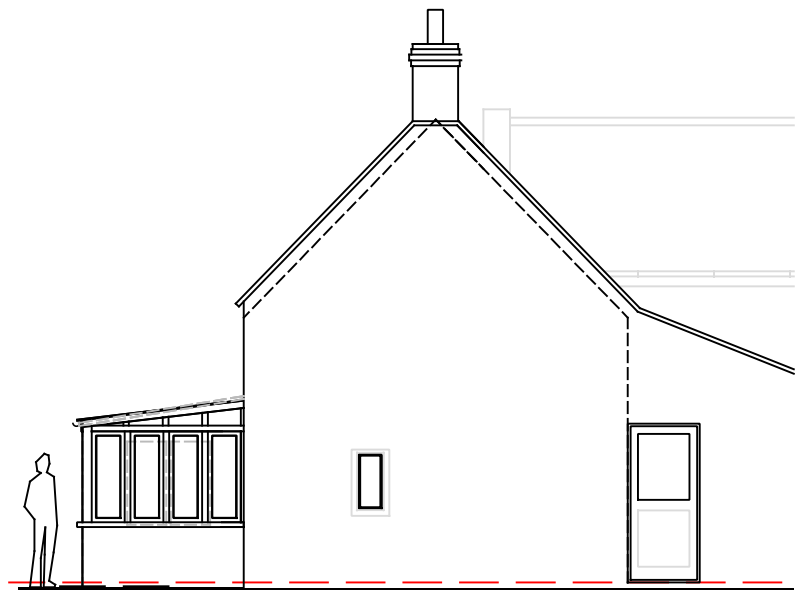

EAST ELEVATION
Scale 1/100 @ A3

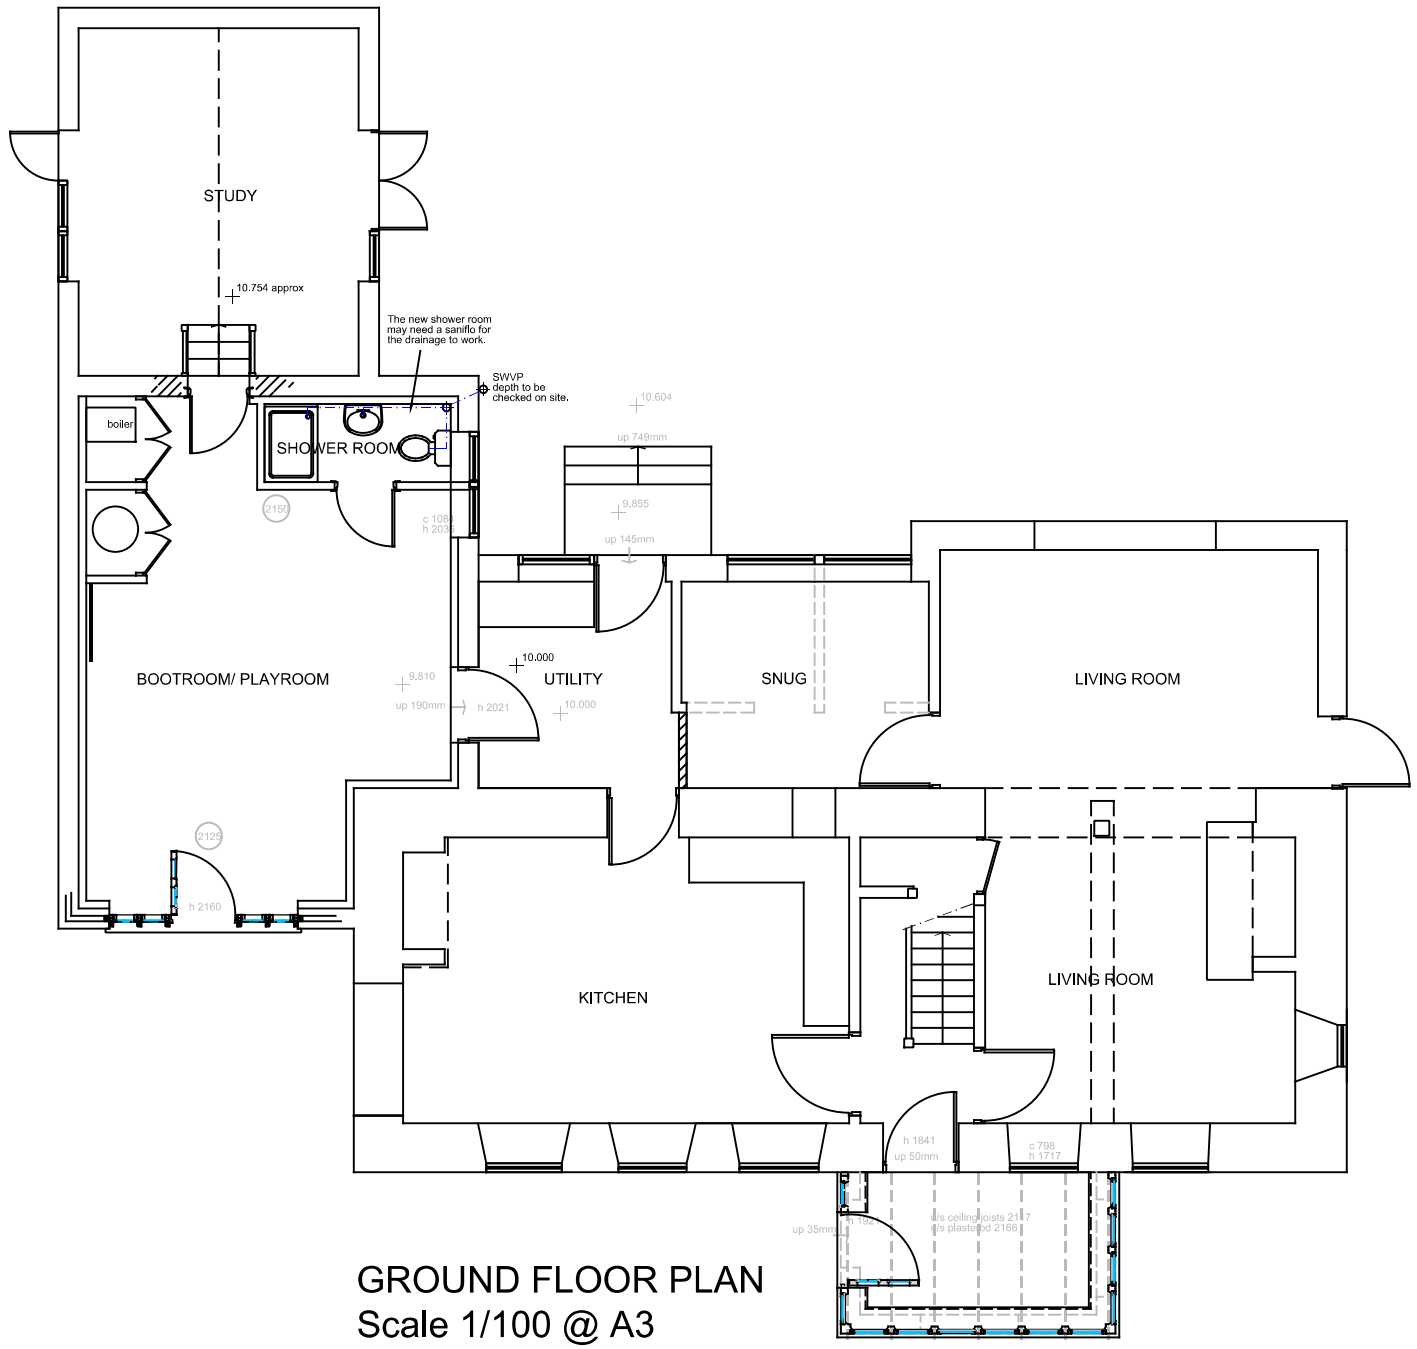

GROUND FLOOR PLAN
Scale 1/100 @ A3

All dimensions to be checked on site *Copyright reserved*

cj architects Carlisle Jessop Llp	*Number* 1935PL01	*Project* Porch replacement & alterations Charity Cottage, Babington Mrs Dawn Austwick	*Title* Planning & Listed Building Plan & Elevations	*Scale* see dwg *Drawn* *Date* Januart 2024 *Checked*

23 Union Street, Wells,Somerset, BA5 2PU 01749 673006 mail@cjarchitects.co.uk

0 m 5 m