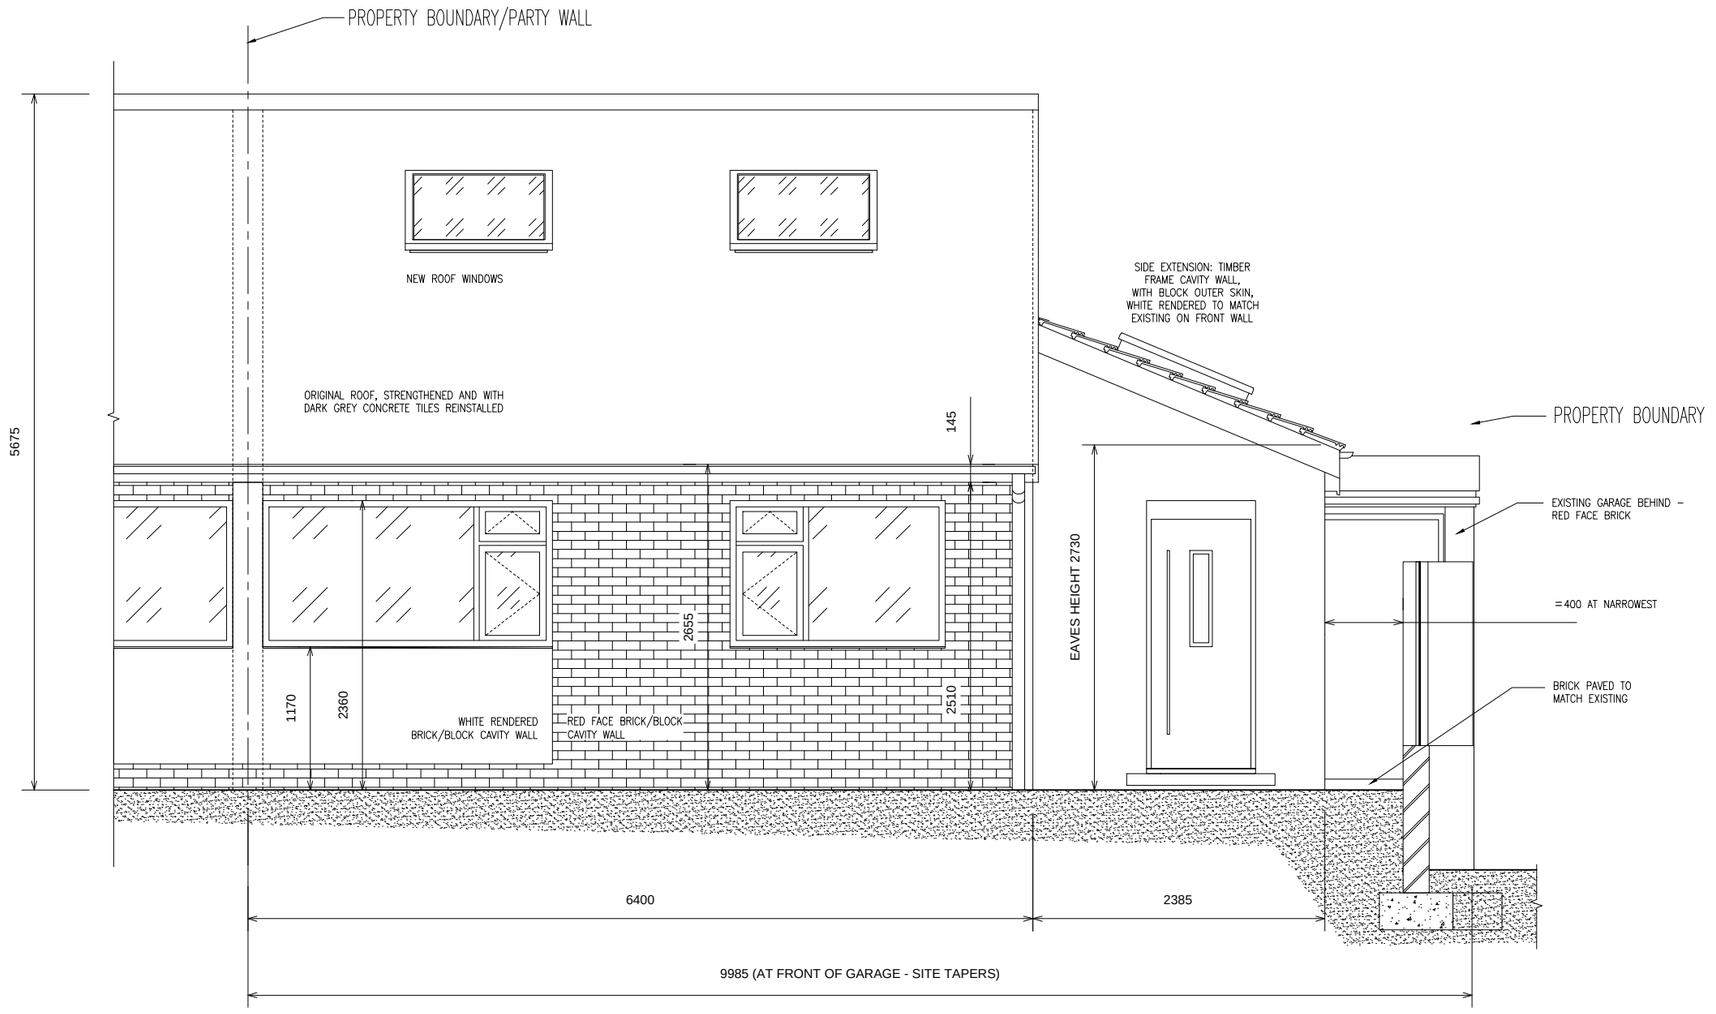

SCALE

1000 5000

PLANNING PERMISSION APPLICATION	17.02.2024
DISCRIPTION	DATE

19 NURSERY CLOSE

FRONT (NORTH – EAST) ELEVATION – PROPOSED

SERIES 19–PXXX	SHEET: P111
1:50 @ A3	REVISION: 00