This drawing is solelly for the purposes of obtaining planning/building warrant approval. The drawing may be suitable for constructional purposes but it may be necessary to augment/and or amend this information for this purpose. No liability will be accepted for any omission on this drawing should the drawing be used for constructional purposes.

This drawing, its contents and all information contained therein is protected by copyright. This drawing is for preliminary or planning purposes only unless specifically noted otherwise below, and does not constitute a construction issue drawing.

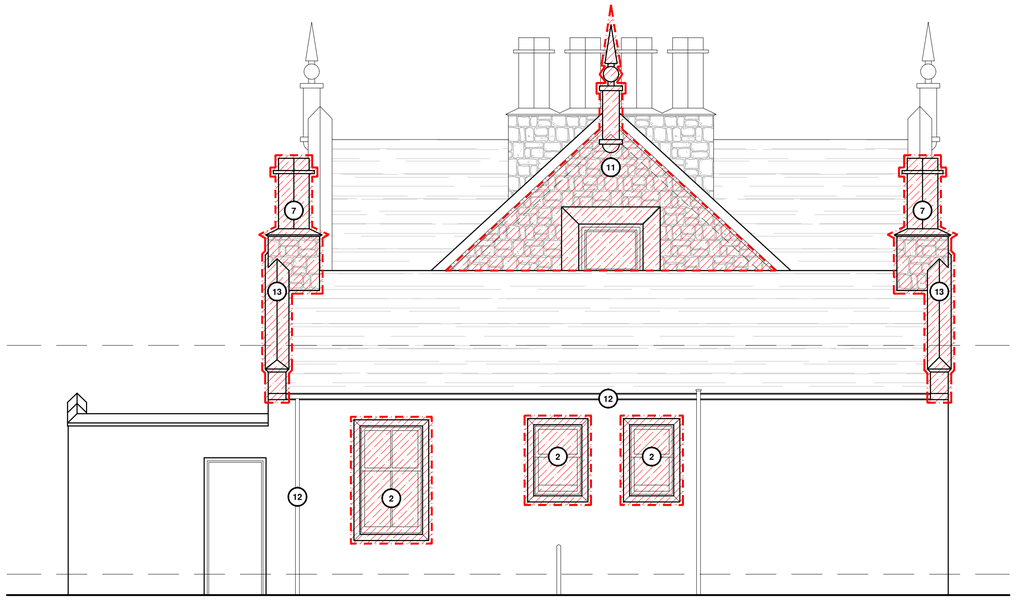

SIDE ELEVATION AS PROPOSED
SCALE 1/50

KEY:

1	plinth course is to be fully buffed and redressed.
2	windows to be replaced with new double glazed timber sash and case windows painted anthracite grey or black.
3	existing concrete masonry construction to be removed and replaced with stone masonry to match existing building.
4	stonework to be buffed and redressed.
5	stonework around doorway to be buffed and redressed. random areas of stonework on wall to be redressed.
6	full bay to be buffed back to new stone and fully redressed.
7	existing chimney to be buffed and redressed where necessary.
8	existing mortar to be removed, stonework to be power washed and then mortar to be replaced.
9	Apex detail to be carved back and some faces are to be redressed.
10	existing concrete masonry construction to be removed and replaced with stone masonry to match existing building.
11	pinical to be buffed and cleaned and stonework to be redressed and restored.
12	all gutters and downpipes to be replaced and painted anthracite grey.
13	existing skew stones to be cleaned and relaid where required. skew stones to be buffed and redressed to finish.

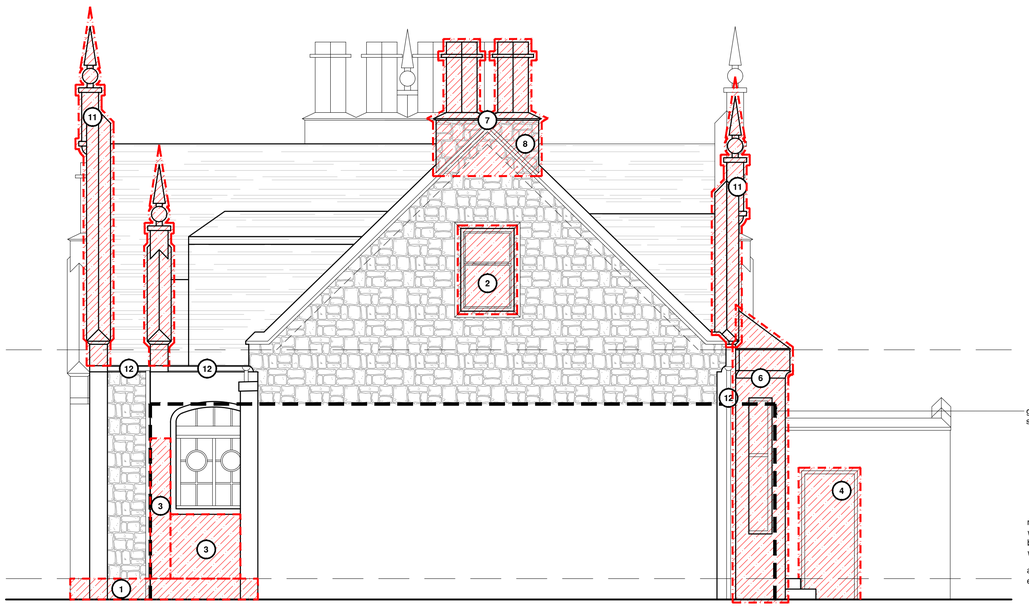

garage extension omitted from this extension to show what sits behind.

notes:
works to be power cleaned to remove dust and rubble to be power cleaned to make ready for new lime pointing. all waste to be cleaned up.

all existing mortar to be cut out and replaced. colour to match existing.

SIDE ELEVATION AS PROPOSED
SCALE 1/50

1:50 1 2 3 5 m
0 100 mm

rev	date	description	name
A	06/02/24	minor amendments made	CL

☐ preliminary ☐ planning ☐ warrant ☐ tender ☐ construction

Thomson Hunter Associates

post@thomsonhunter.co.uk | 01563 524171

Alterations to Dwelling

36 South Beach, Troon, KA10 6EF

Andy Kerr

Elevations as Proposed - Sheet 2

drawn: CL | checked: KR

scale: 1:50 @ A1 | date: 25.01.24

23.253.02(005)A