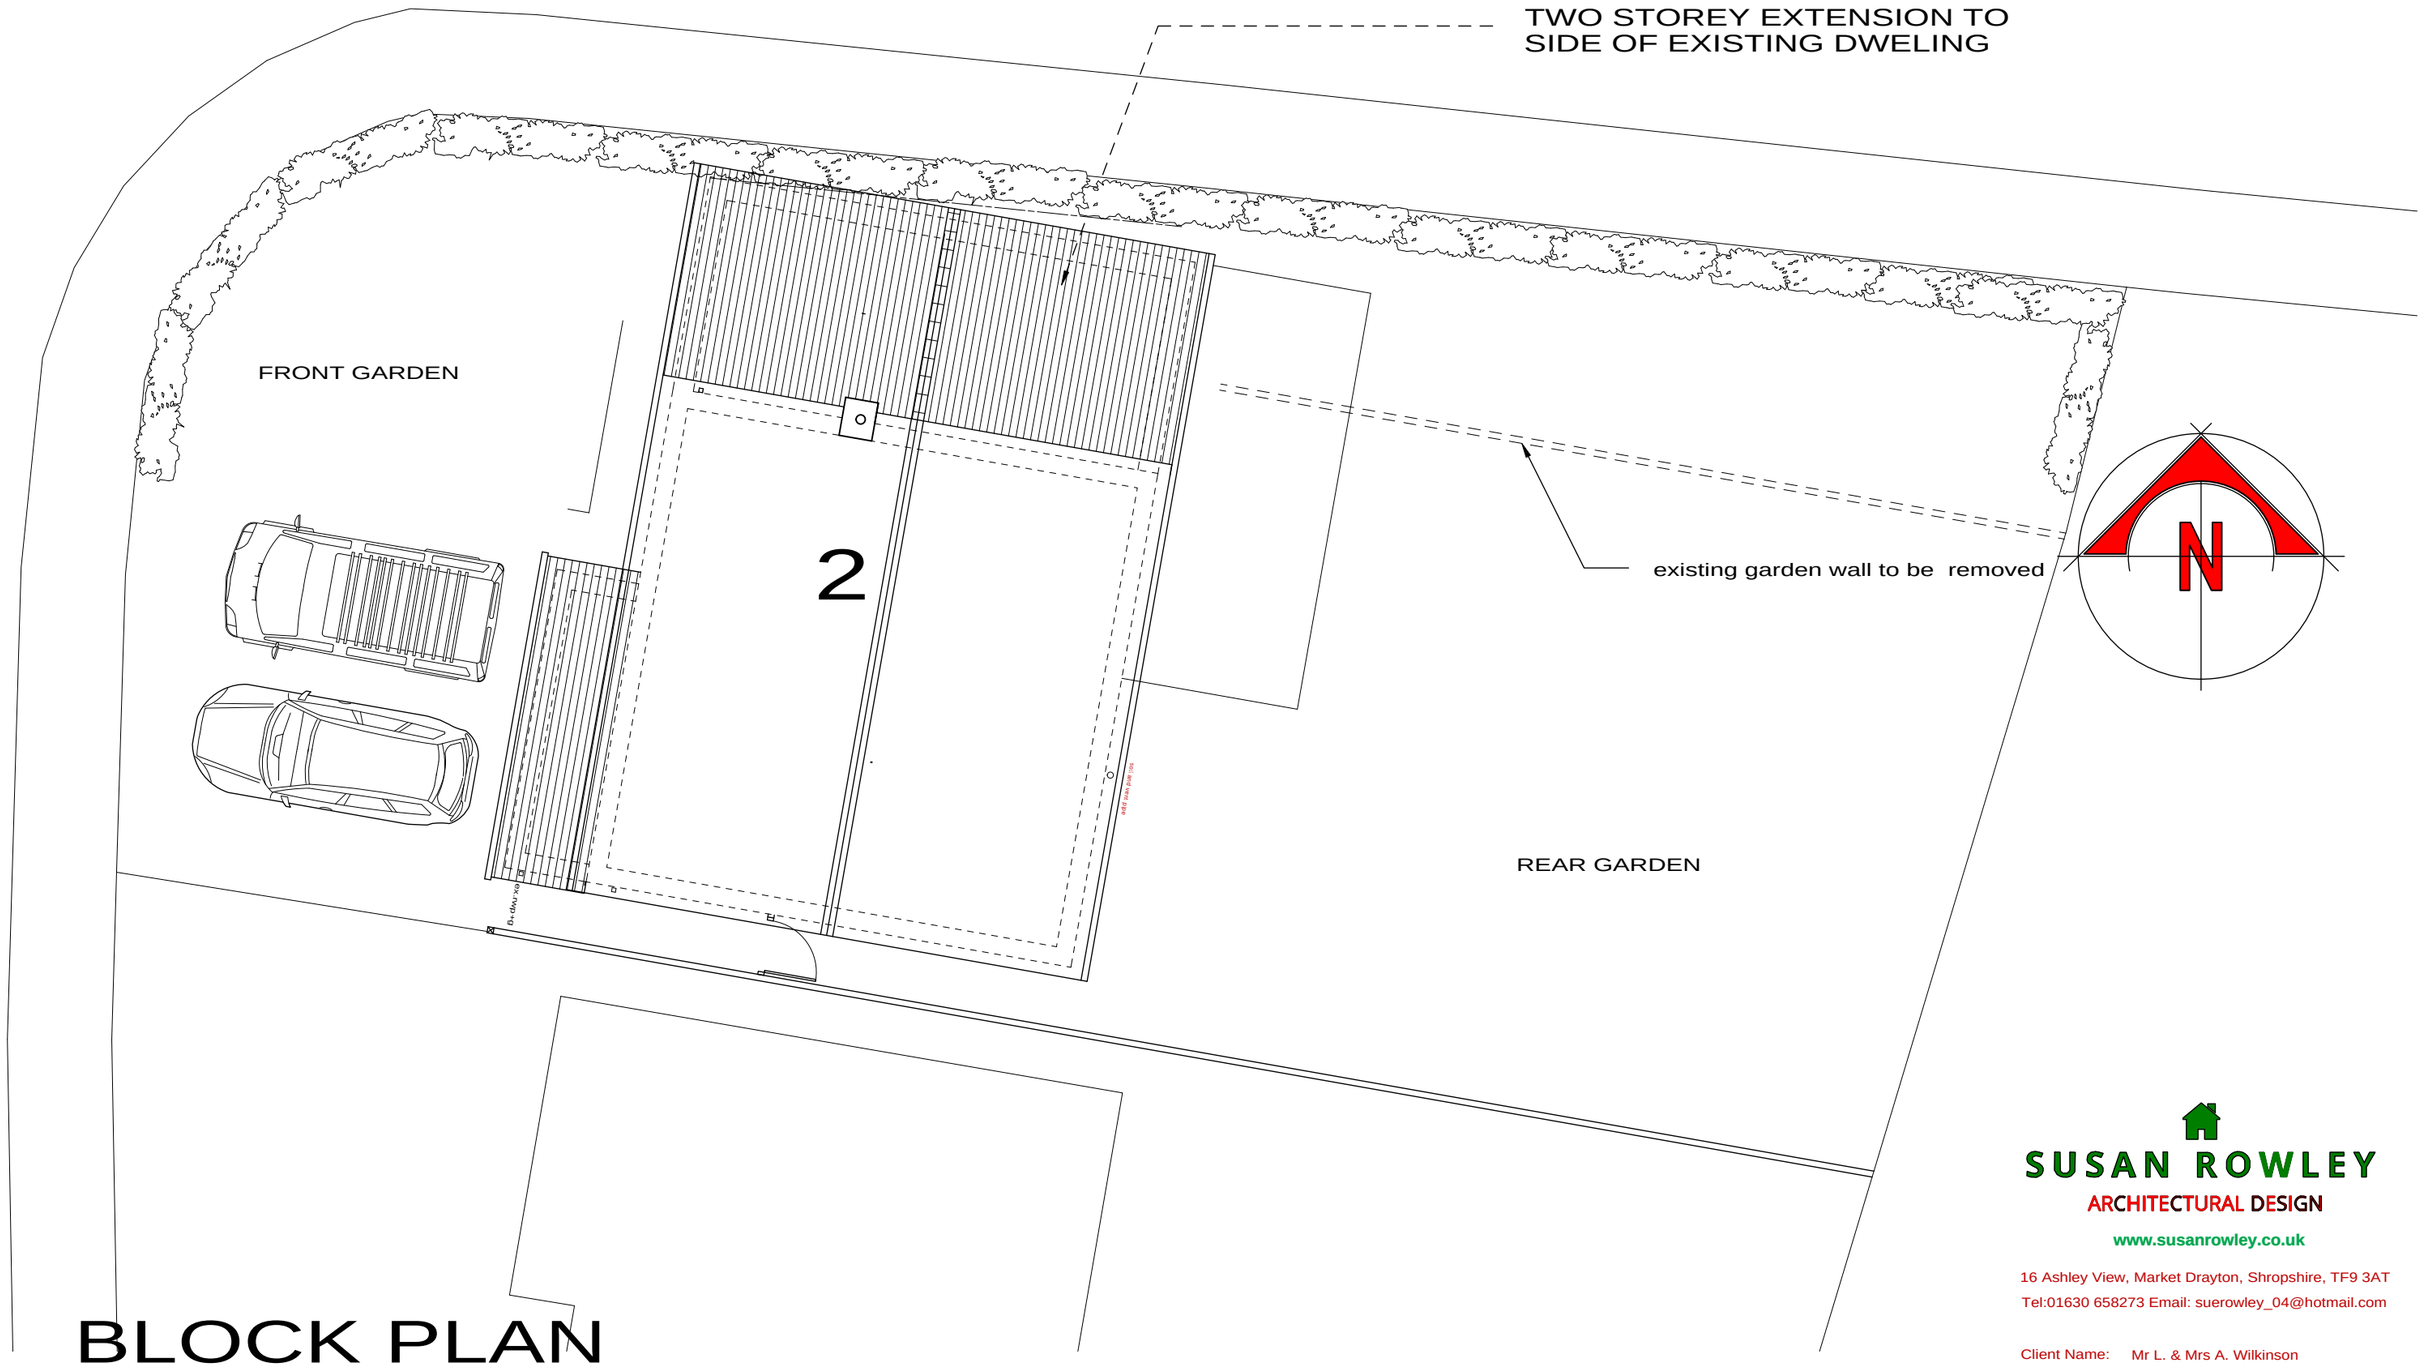

BLOCK PLAN
1:100

Ordnance Survey, (c) Crown Copyright 2024 All rights reserved. Licence number 100022432

SUSAN ROWLEY
ARCHITECTURAL DESIGN
www.susanrowley.co.uk
16 Ashley View, Market Drayton, Shropshire, TF9 3AT
Tel:01630 658273 Email: suerowley_04@hotmail.com

Client Name:	Mr L. & Mrs A. Wilkinson
Project:	Proposed two storey side extension at 2 The Bridleway, Market Drayton Shropshire TF9 3UD
Drawing Title:	BLOCK PLAN

Drawing No:	Scale:	Date:
2226-05	1:100 @ A3 -	17/02/2024