1 **North-Elevation-Proposed**
1 : 100

2 **East-Elevation-Proposed**
1 : 100

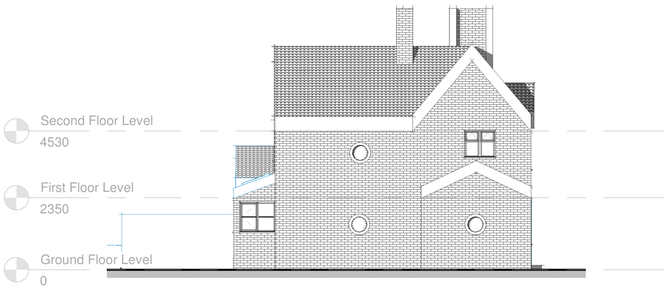

3 **South-Elevation-Proposed**
1 : 100

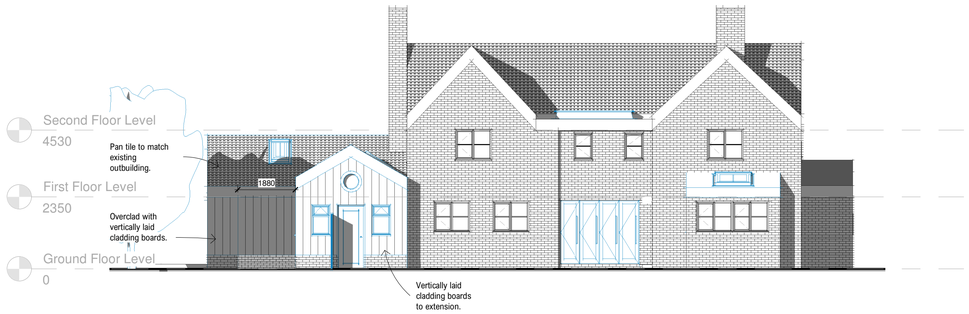

4 **West-Elevation-Proposed**
1 : 100

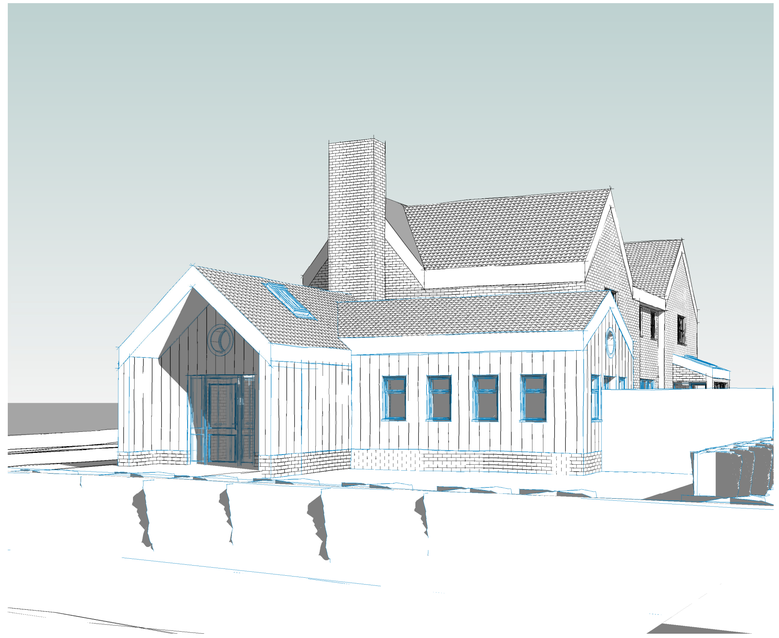

5 **3D View 1**

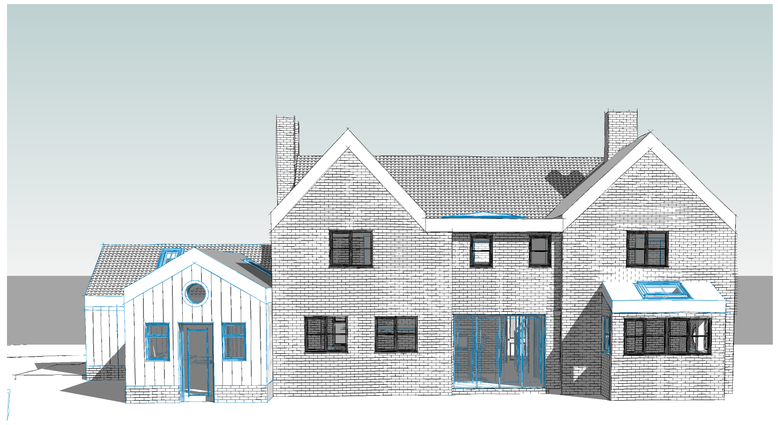

6 **3D View 2**

0m 2m 4m 6m 8m 10m

VISUAL SCALE 1:100 @ A1

CARLYON.
ARCHITECTURE

Carlyon Architecture
Phone: 07795662448
E-mail: will@carlyonarchitecture.co.uk

Note:
The contractor is to check and verify all dimensions and drainage routes (unless otherwise specified) on site before starting work and report any omissions or errors.

This drawing is to be read in conjunction with all relevant consultants and specialists drawings.

No.	Description	Date

Mr & Mrs Wallace Ship House

Proposed Elevations

Project number	WSH01
Date	20/02/2024
Drawn by	WS
Checked by	WJS
	A1-15
Scale	1 : 100