MapServe®

© Crown copyright 2023 Ordnance Survey 100053143

01 Existing Site Plan
Scale 1:500

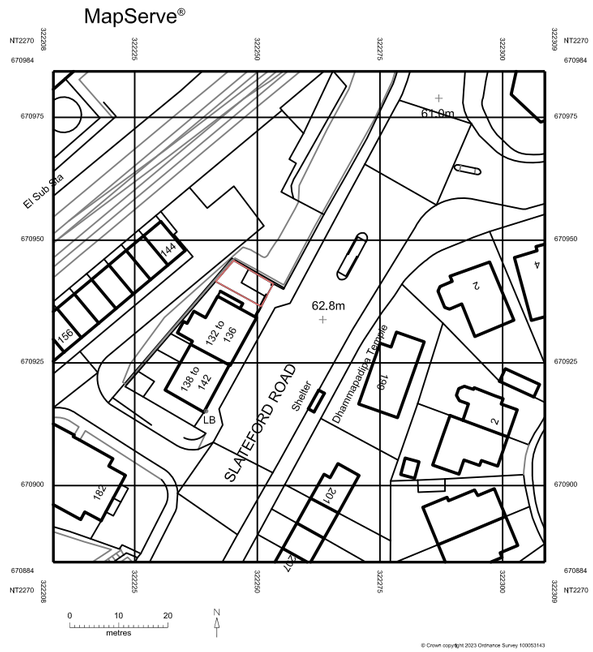

© Crown copyright 2023 Ordnance Survey 100053143

02 Existing Location Plan
Scale 1:1250

* All dimensions should be checked on site and any discrepancies reported to the Architect

Project
Land Adjacent to 132 Slateford Road
Proposed Retail and SA Apartment

Drawing
LOCATION PLAN
SITE PLAN

McFadzean Studio
Architecture and Urban Design
1 Muirhouse Parkway, Edinburgh, Midlothian, EH4 5JG
T: 07817 579060 E: douglas@mcfadzeanstudio.co.uk

Scale	Date	By
As Noted	January 2024	DMcF
Job no 23-49	Drawing no LOC-01	Rev