The existing Rear Outbuilding will be demolished and a new proposed Single-story Rear Outbuilding will be constructed for the purpose of (incidental use only)

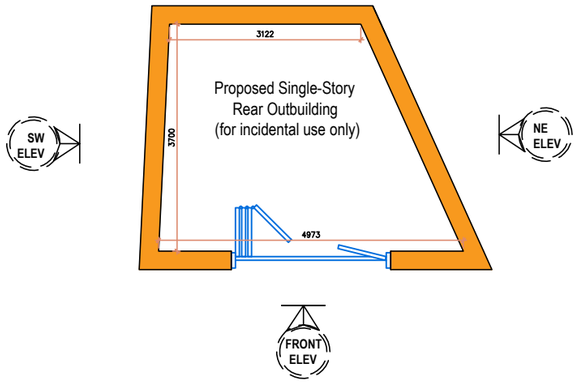

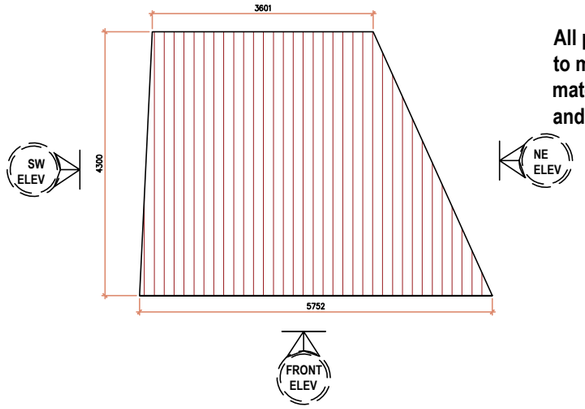

All proposed materials to match existing materials by colour and texture

21 PROPOSED FLOOR PLAN PROPOSED OUTBUILDING SCALE 1:100 @ A3

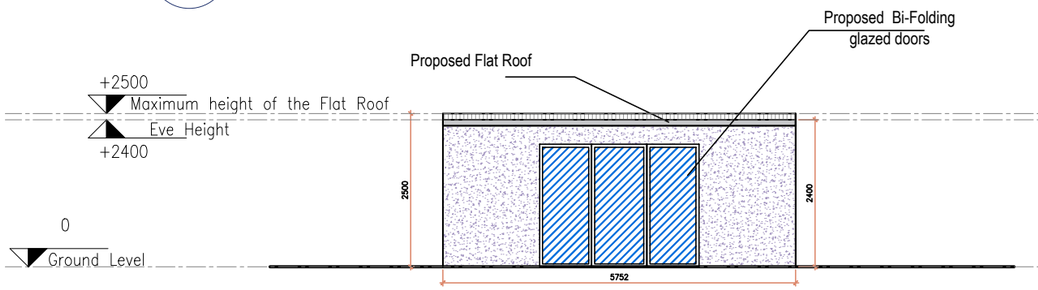

22 PROPOSED ROOF PLAN PROPOSED OUTBUILDING SCALE 1:100 @ A3

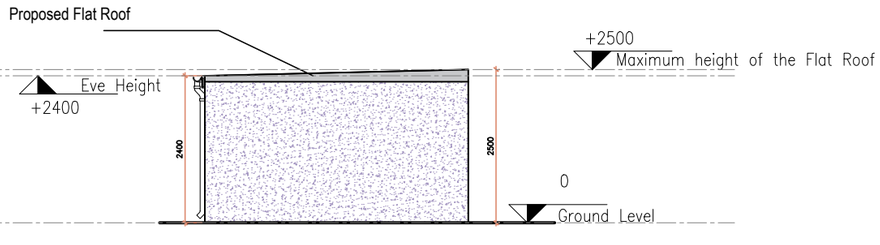

23 PROPOSED FRONT ELEVATION PROPOSED OUTBUILDING SCALE 1:100 @ A3

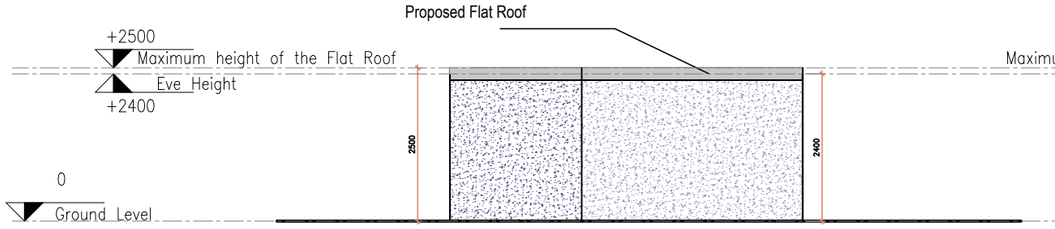

24 PROPOSED NE SIDE ELEVATION PROPOSED OUTBUILDING SCALE 1:100 @ A3

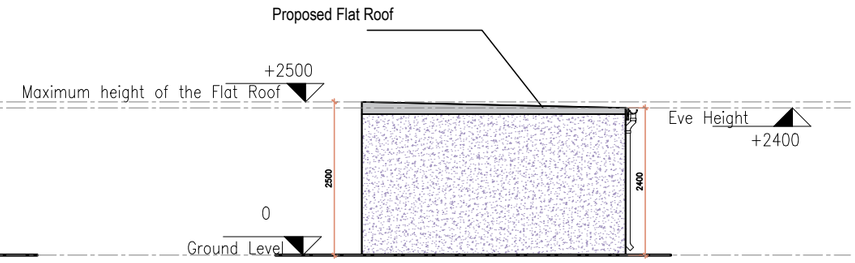

25 PROPOSED REAR ELEVATION PROPOSED OUTBUILDING SCALE 1:100 @ A3

26 PROPOSED SW SIDE ELEVATION PROPOSED OUTBUILDING SCALE 1:100 @ A3

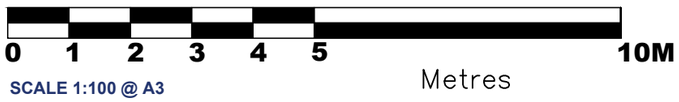

SCALE 1:100 @ A3

Existing walls

Proposed walls

General Notes:

1. Scale this drawing according to the scale bar.
2. All dimensions are in millimeters unless otherwise stated.
3. Drawing based on survey information by others.
4. Contractors are not to scale dimensions from this drawings.
5. Contractors are to check all dimensions prior to commencement on site and notify the architect of any errors, omissions, or discrepancies.
6. SA Maintenance retain copyright of this drawing. It may not be copied, altered or reproduced in any way without their written authority.

PRINT SIZE: A3

SA Installation & Maintenance
DOMESTIC & COMMERCIAL
07956021110, 07710677979
planning@samaintenance.co.uk
www.samaintenance.co.uk

Rev	Description	Date

CODE	SUITABILITY DESCRIPTION
STATUS	PURPOSE OF ISSUE

PROJECT
FIRST FLOOR SIDE EXTENSION & SINGLE STORY OUTBUILDING

Project ADDRESS
22 Chester Road, Sidcup, Kent DA15 8SG

TITLE
PROPOSED PLANS AND ELEVATIONS FOR THE PROPOSED REAR OUTBUILDING

CLIENT
A K M A ZOHIR

DRAWN BY	CHECKED BY	DATE
		19/01/24

SCALE (@ A3)	PROJECT NUMBER
1:100	SA19-08TH

DRAWING NUMBER	REV
SA19-08TH-12	00