0 1M 2M
SCALE BAR

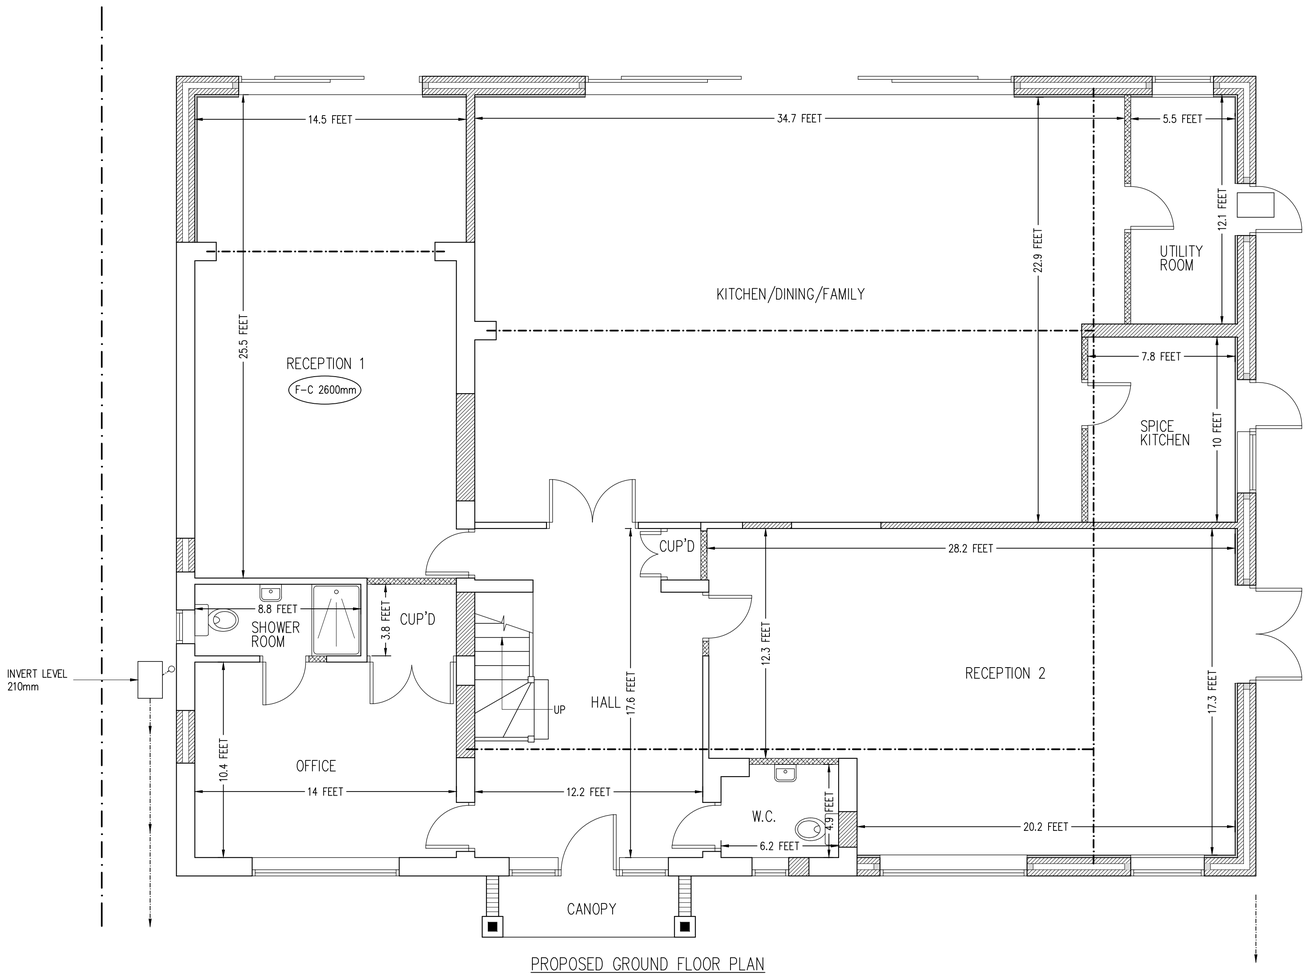

PROPOSED GROUND FLOOR PLAN
SCALE 1:50

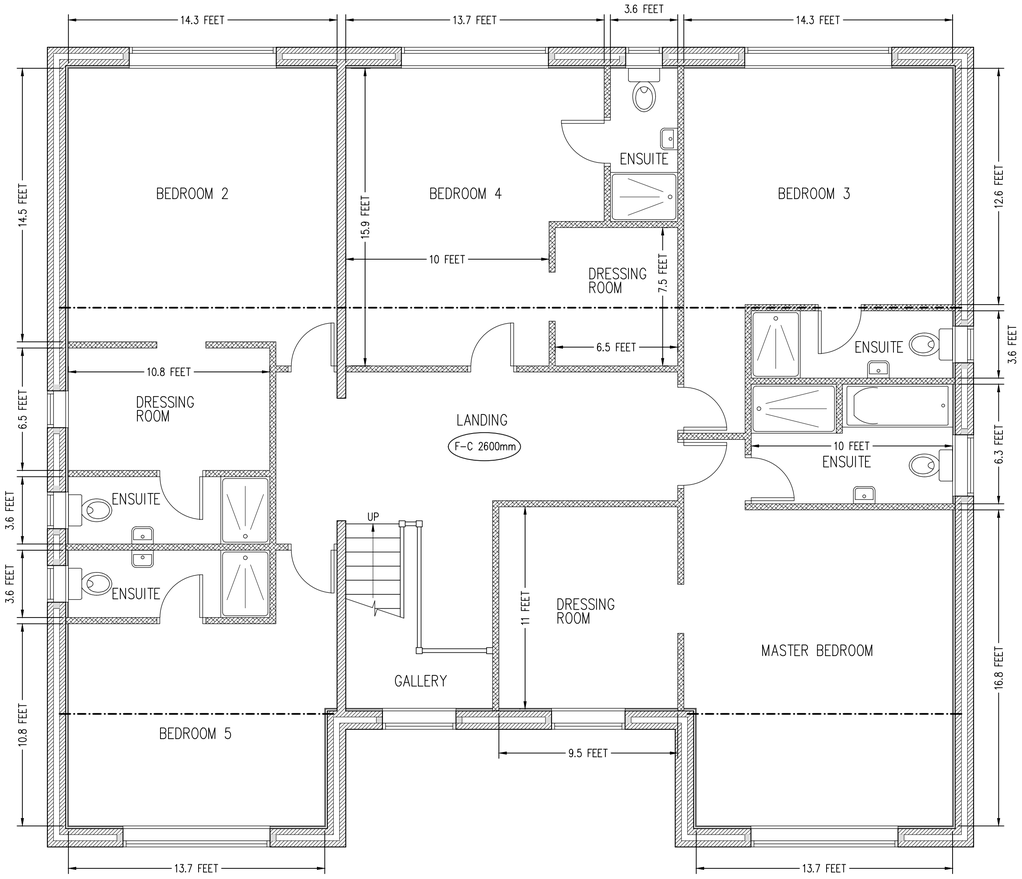

PROPOSED FIRST FLOOR PLAN
SCALE 1:50

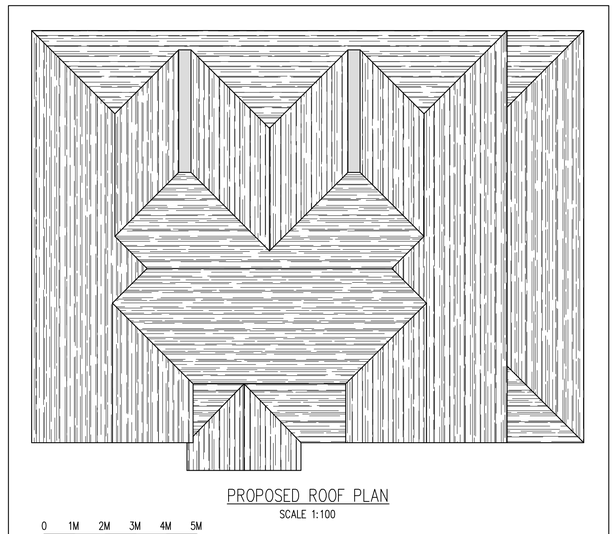

PROPOSED ROOF PLAN
SCALE 1:100

0 1M 2M 3M 4M 5M
SCALE BAR

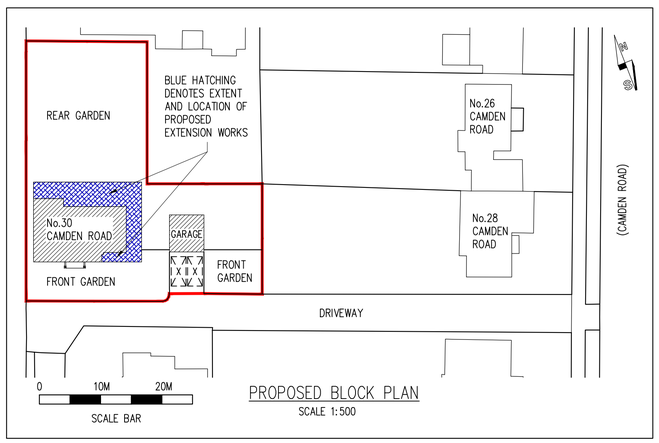

PROPOSED BLOCK PLAN
SCALE 1:500

Job Title
2 STOREY REAR EXTENSION, SINGLE STOREY SIDE EXTENSION, & NEW FIRST FLOOR OVER TO CREATE A FIVE BEDROOM MODERN HOUSE
AT 30 CAMDEN ROAD
BEXLEY KENT DA5 3NR

ARCHITECTURAL CONSULTANTS
ANDERSON NORTH
ANDERSON NORTH LIMITED
Glen Lodge
Priory Close, East Farleigh
Kent ME15 0EY
Tel: 01732 522 455
Mob: 07957 627 440

Scale: AS SHOWN @ A1
Date: 29/09/23

Drawing Title
PROPOSED FLOOR PLANS
BLOCK PLAN AND ROOF PLAN

Rev	Date	By	Chkd	Revisions
B	09/02/24			CLIENT AMENDMENTS

Client
MR J THIND

Drawing No.: 30-CAMDEN-ROAD-03
Rev.: B