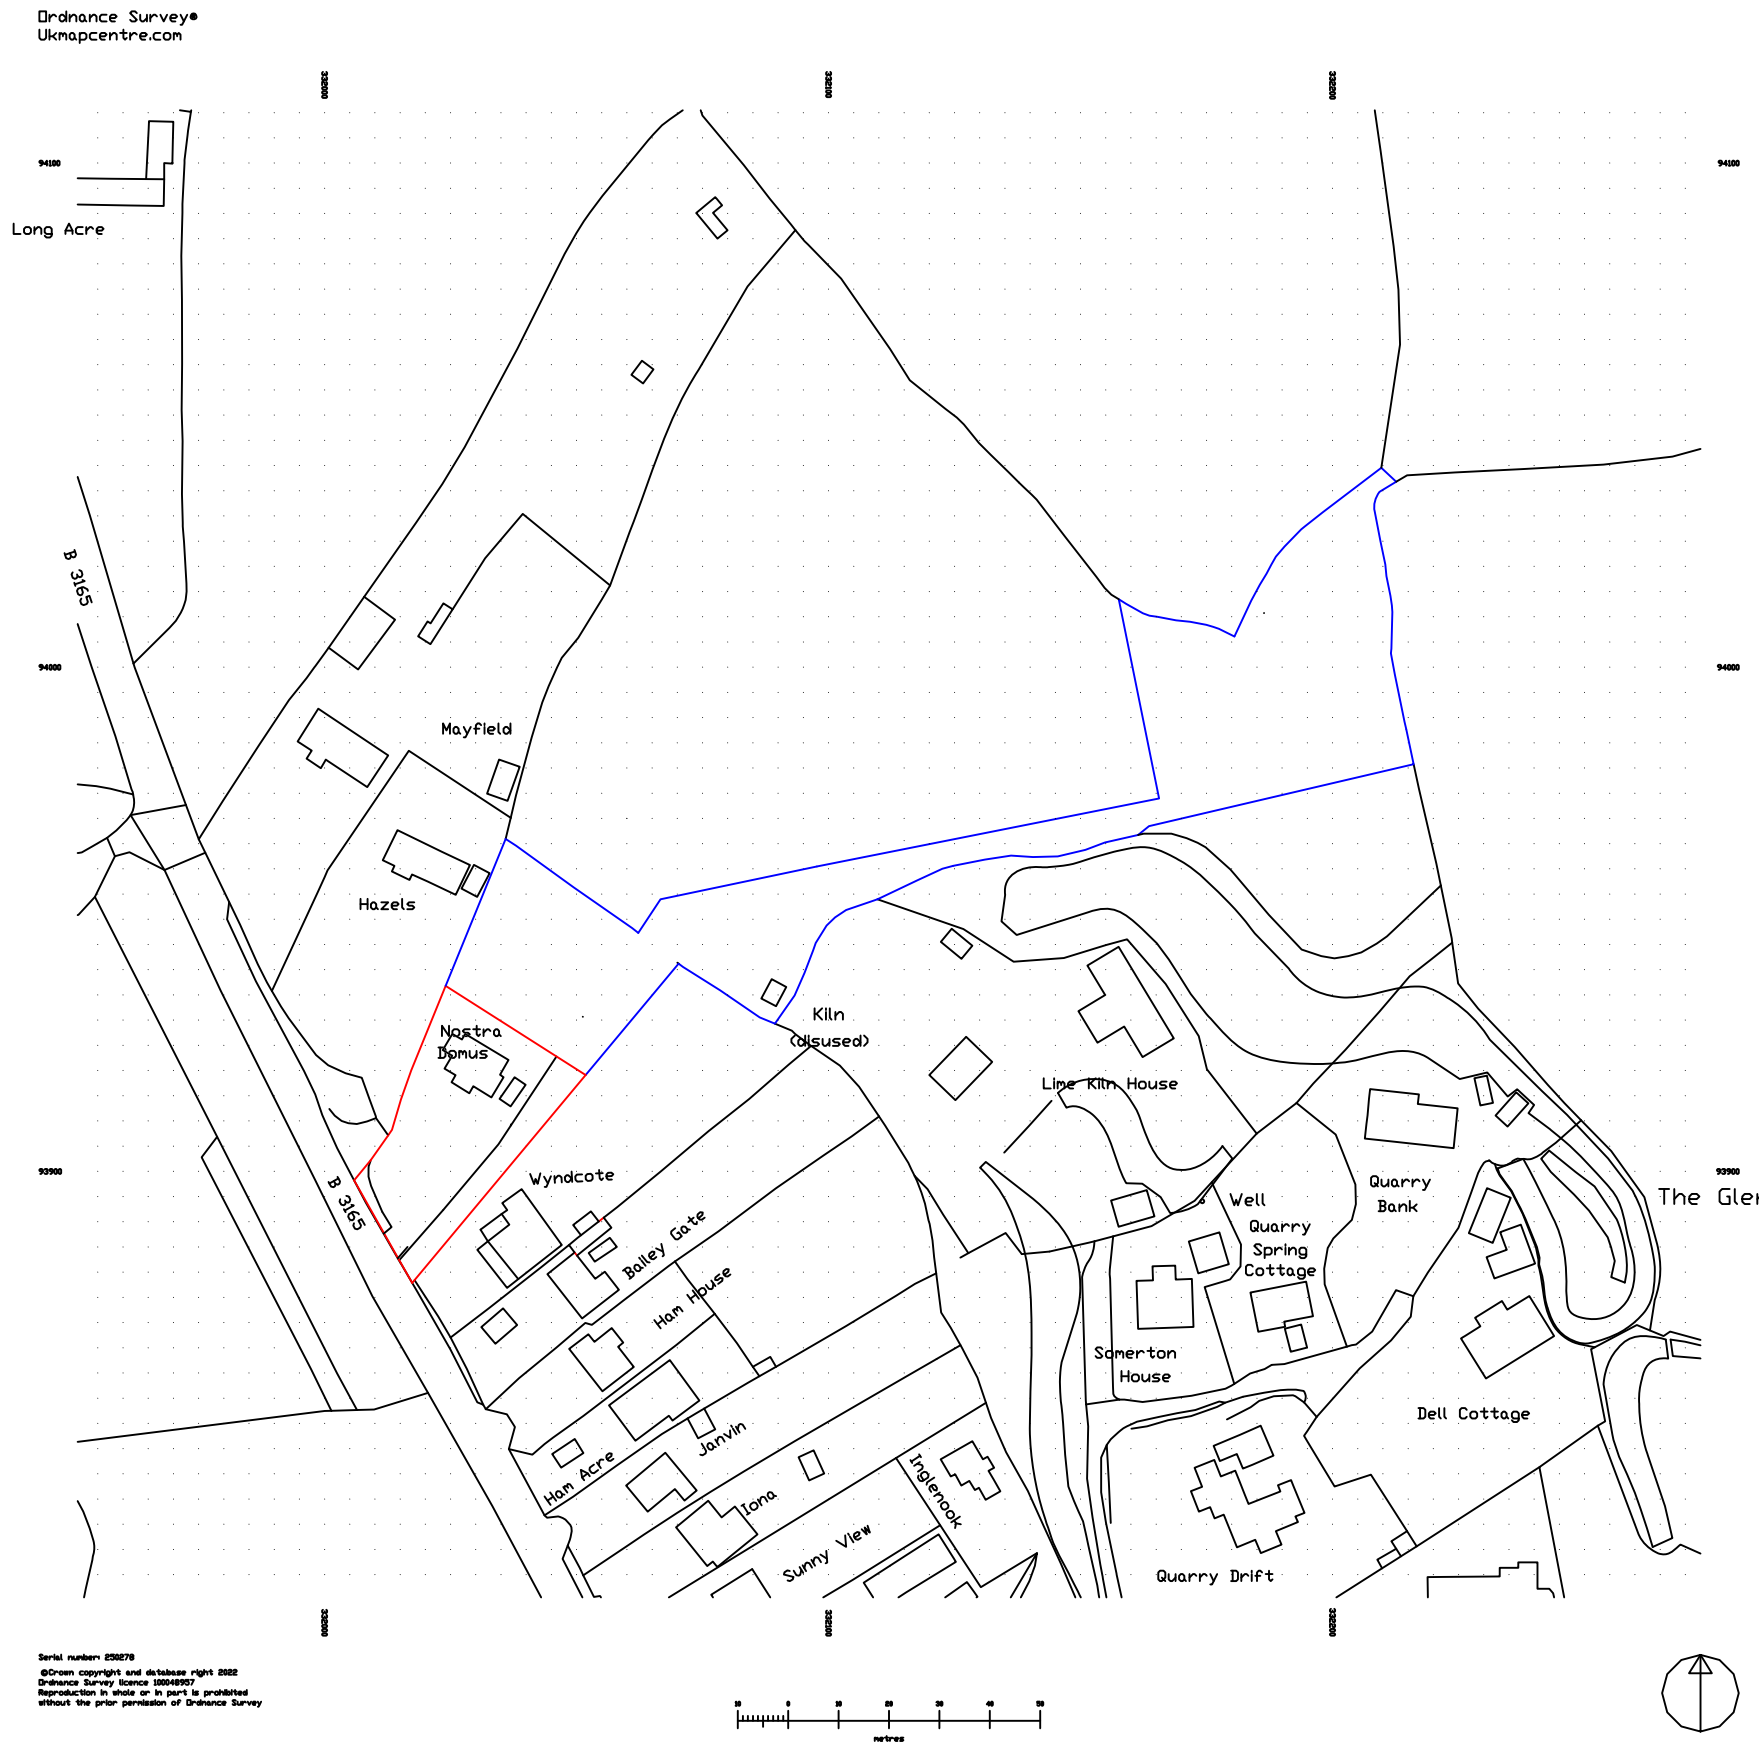

© COPYRIGHT ICS LTD. ALL RIGHTS RESERVED. THIS DRAWING MAY NOT BE COPIED OR RE-USED IN WHOLE OR IN PART, WITHOUT THE WRITTEN CONSENT OF ICS LTD.

CHECK ALL DIMENSIONS REPORT ALL ERRORS AND OMMISSIONS

GENERAL NOTES

REV	BY	DATE	DESCRIPTION
Q	Q	Q	Q

REVISIONS / AMMENDMENTS

0 10 20 30 40 50

ORIGINAL SCALE SIZE 50MM-THIS DRAWING MAY HAVE BEEN REDUCED

CLIENT: Industry Control Solutions Ltd

SITE: Nostra Domus

PROJECT: Nostra Domus

DWG. TITLE: Site Location Plan

DWG. STATUS: Planning

DWG. No.	REVISION NO.
NDE001	01
DRAWN BY: S Forster	DATE: 16/02/24
CHECKED BY: CHECKED.BY	DATE: CHECKED.BY.DATE
SCALE: 1:1500	A3

ICS
Industry Control Solutions Ltd.
Nostra Domus, Uplyme, Lyme Regis, DT7 3XA
TEL. 07522 888385
e-mail simon.icsengineering@gmail.com
Industrial and Process Engineering