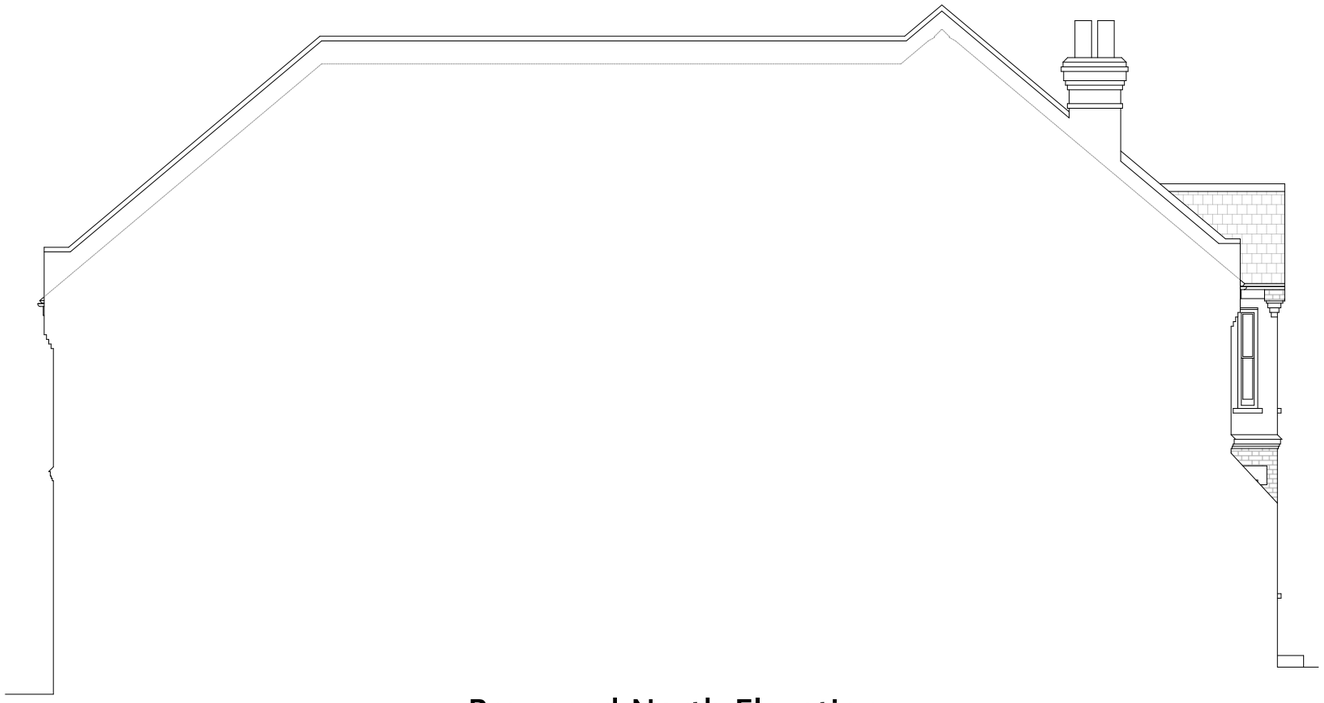

Proposed North Elevation

Proposed South Elevation

0 1 2 3 4 5

SCALE 1:100 @ A3

NOTES

1. IT IS ESSENTIAL THAT THE ENGINEER IS NOTIFIED OF ANY DISCREPANCIES OR SUBSEQUENT CHANGES PRIOR TO THEM BEING IMPLEMENTED.
2. DO NOT SCALE FROM THIS DRAWING.
3. ALL DIMENSIONS ARE IN MILLIMETRES UNLESS OTHERWISE STATED.
4. IT IS RECOMMENDED THAT NO WORK IS CARRIED OUT UNTIL BUILDING REGULATIONS APPROVAL HAS BEEN OBTAINED.
5. THIS DRAWING IS TO BE READ IN CONJUNCTION WITH THE SPECIFICATIONS AND STRUCTURAL DRAWINGS.
6. THE CONTRACTOR IS RESPONSIBLE FOR ANY TEMPORARY WORKS REQUIRED TO ENSURE THE STABILITY OF THE STRUCTURES DURING CONSTRUCTION.

REV.	DATE	DESCRIPTION

STATUS

PRELIMINARY

UBH Structures Ltd.

M:07908435625
E:info@ubhstructures.co.uk
W:www.ubhstructures.co.uk

CLIENT

STEPHEN & FIONA DIAMOND

CONTRACT

45 HEATHFIELD ROAD, KESTON, BR2 6BG

TITLE

PROPOSED NORTH AND SOUTH ELEVATIONS

SCALE	DRAWN	DATE
1:100@A3	UM	20/01/24
CONTRACT No.	DRG. No. P005	REVISION