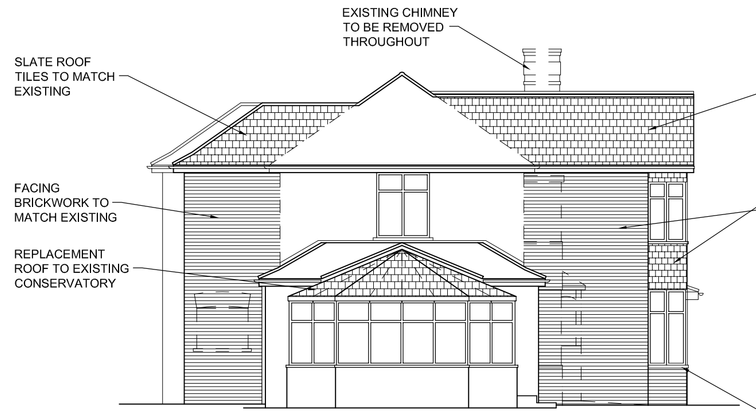

Side Elevation
(Scale 1/100)

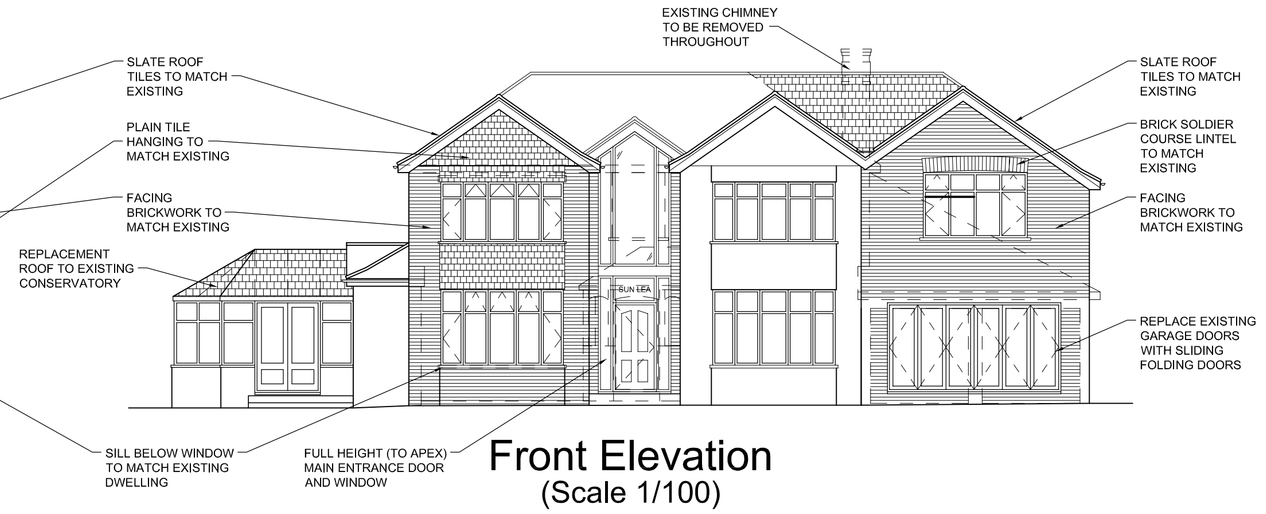

Front Elevation
(Scale 1/100)

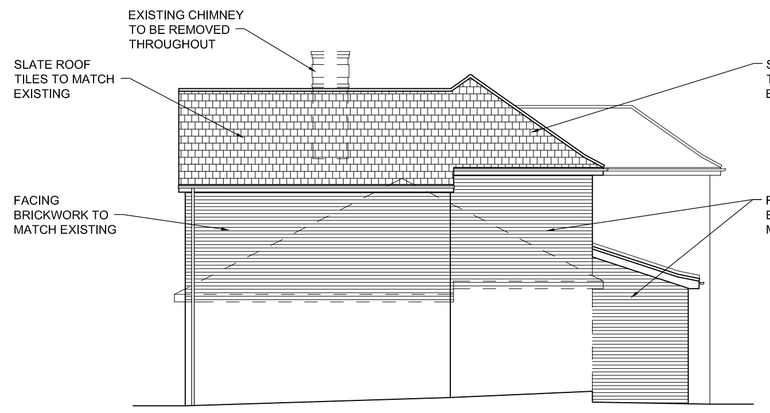

Side Elevation
(Scale 1/100)

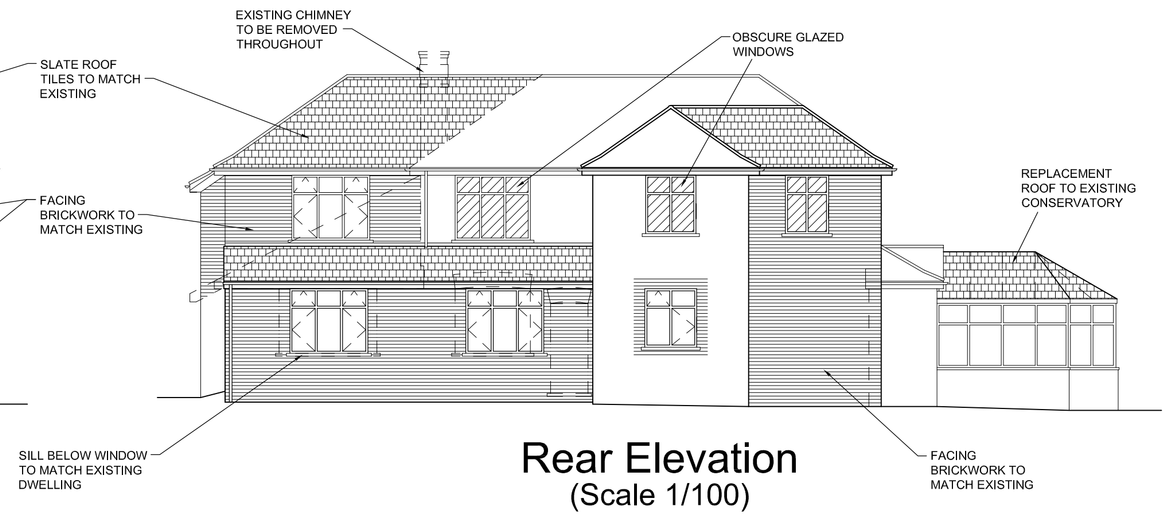

Rear Elevation
(Scale 1/100)

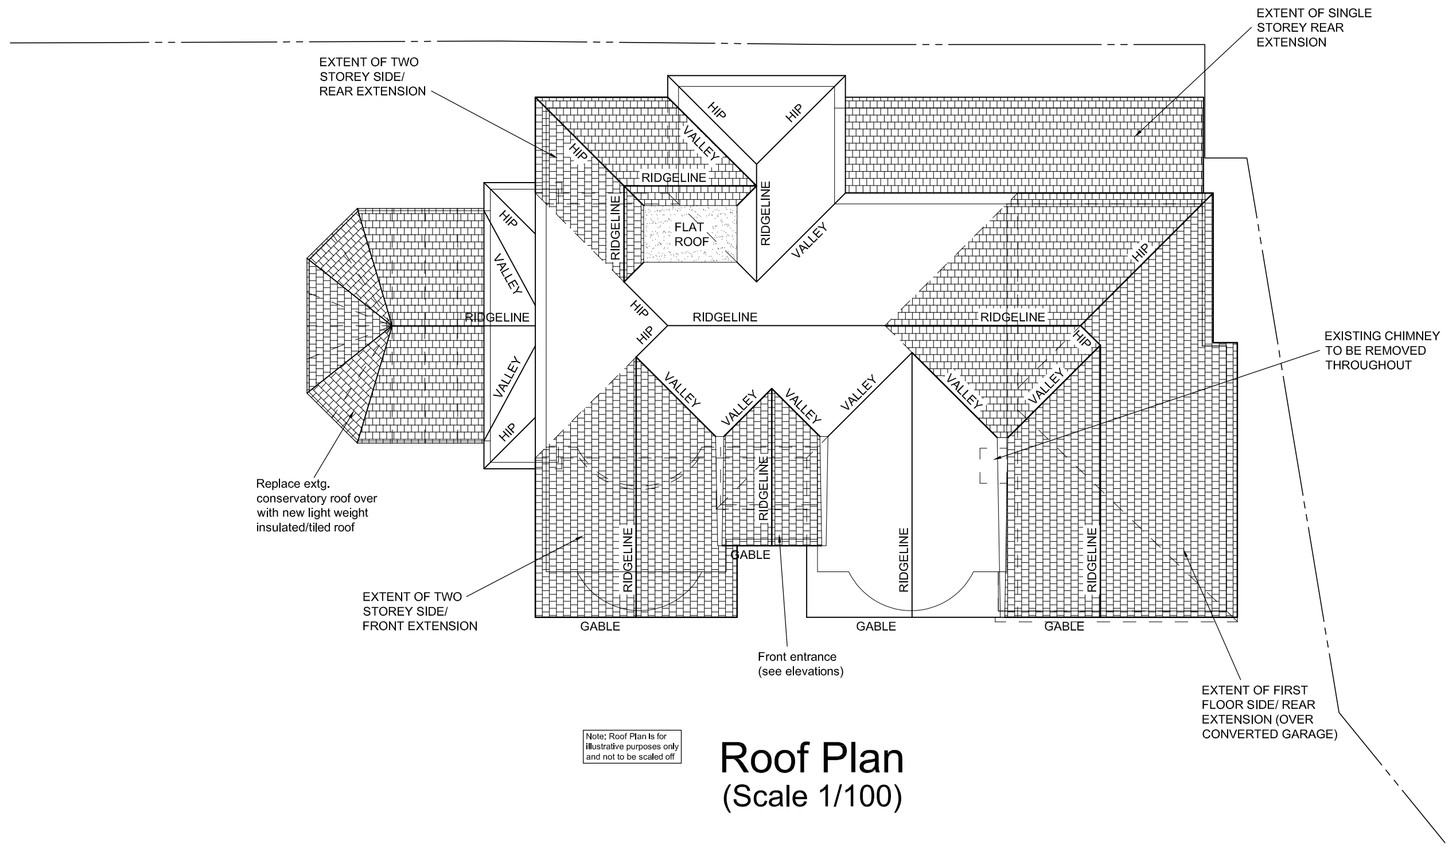

Note: Roof Plan is for illustrative purposes only and not to be scaled off

Roof Plan
(Scale 1/100)

1:50 1:100 1:200 1:500 — 2 4 10 — 2.5 5 10 25 — 5m 10m 20m 50m

all dimensions to be checked on site as work commences and any discrepancies or omissions reported immediately.

client: Mr O'Brien & Miss Ward,
Sun Lea,
Luton Road, Markyate,
Herts, AL3 8PZ.

job title: Proposed part two storey, part single storey side front and rear extensions and int. alts.

dwg title: Proposed roof plan and elevations

dwg. no: 1457-PL-053	drawn by: J. Bygate	scales: 1:100
revision suffix: A	status: **Planning**	date: February 2024

Rev.	Description	Date
A	Client amendments added to drawing	Feb. 2024

JB Designs (Herts)
169 Manor Road, Caddington, LU1 4HJ
Tel: 07841-389342 Email: info@jbdesignsherts.co.uk