


PROPOSED SITE PLAN

SCALE 1:200@A1

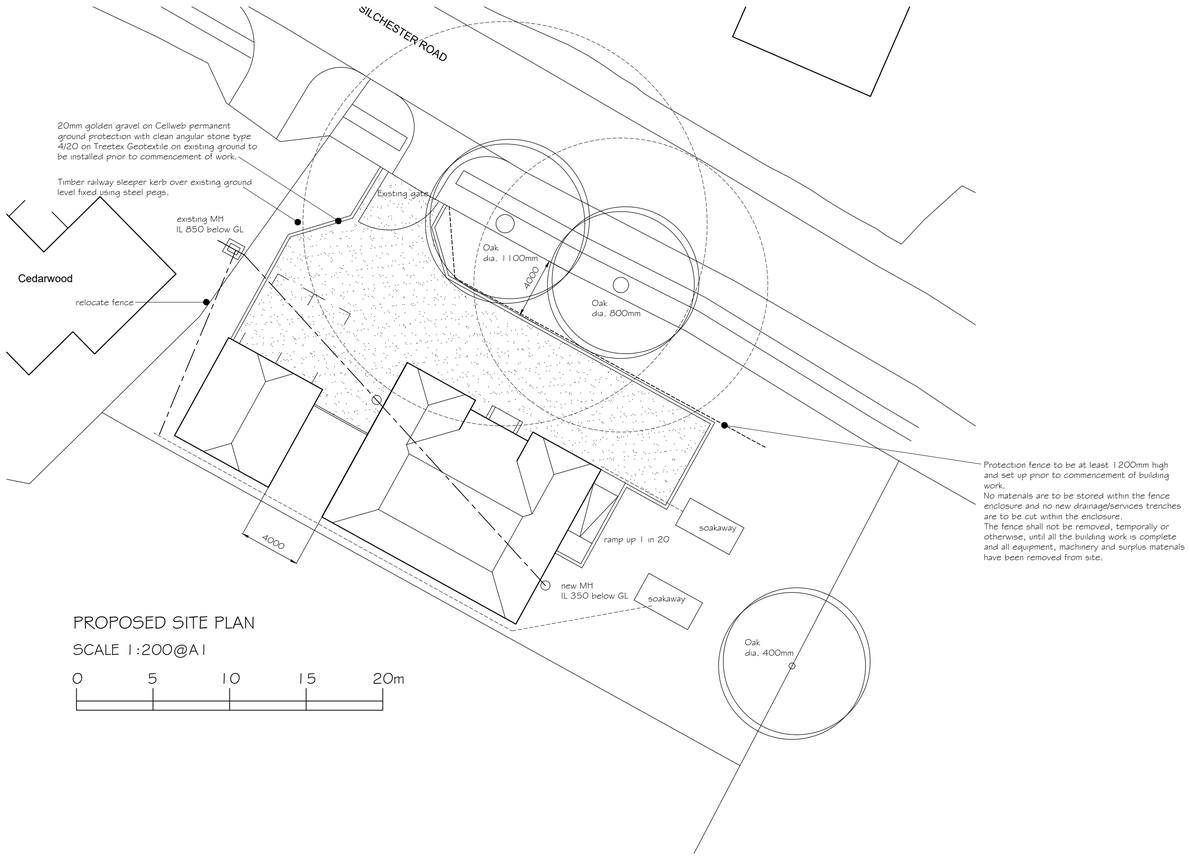


LOCATION PLAN

SCALE 1:1250@A1

0 20 40 60 80m

NORTH

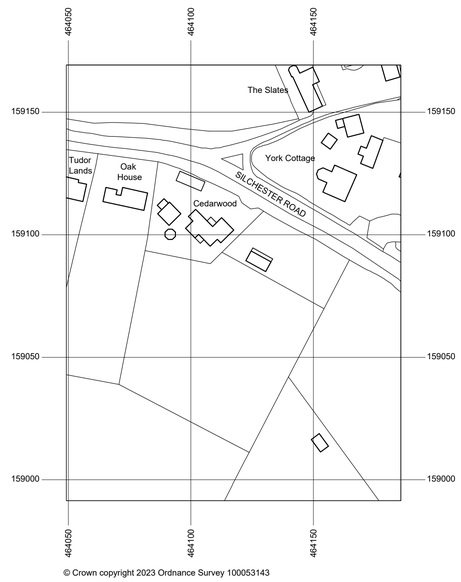CEDARWOOD
SILCHESTER ROAD
BRAMLEY

DATE: November 2023

DRAWING NO. BR.1 REV. -

D & J ARTHUR ARCHITECTS, OAK COMMON COTTAGE, NEW ROAD, HARTLEY WINTNEY TEL. 01252 842356