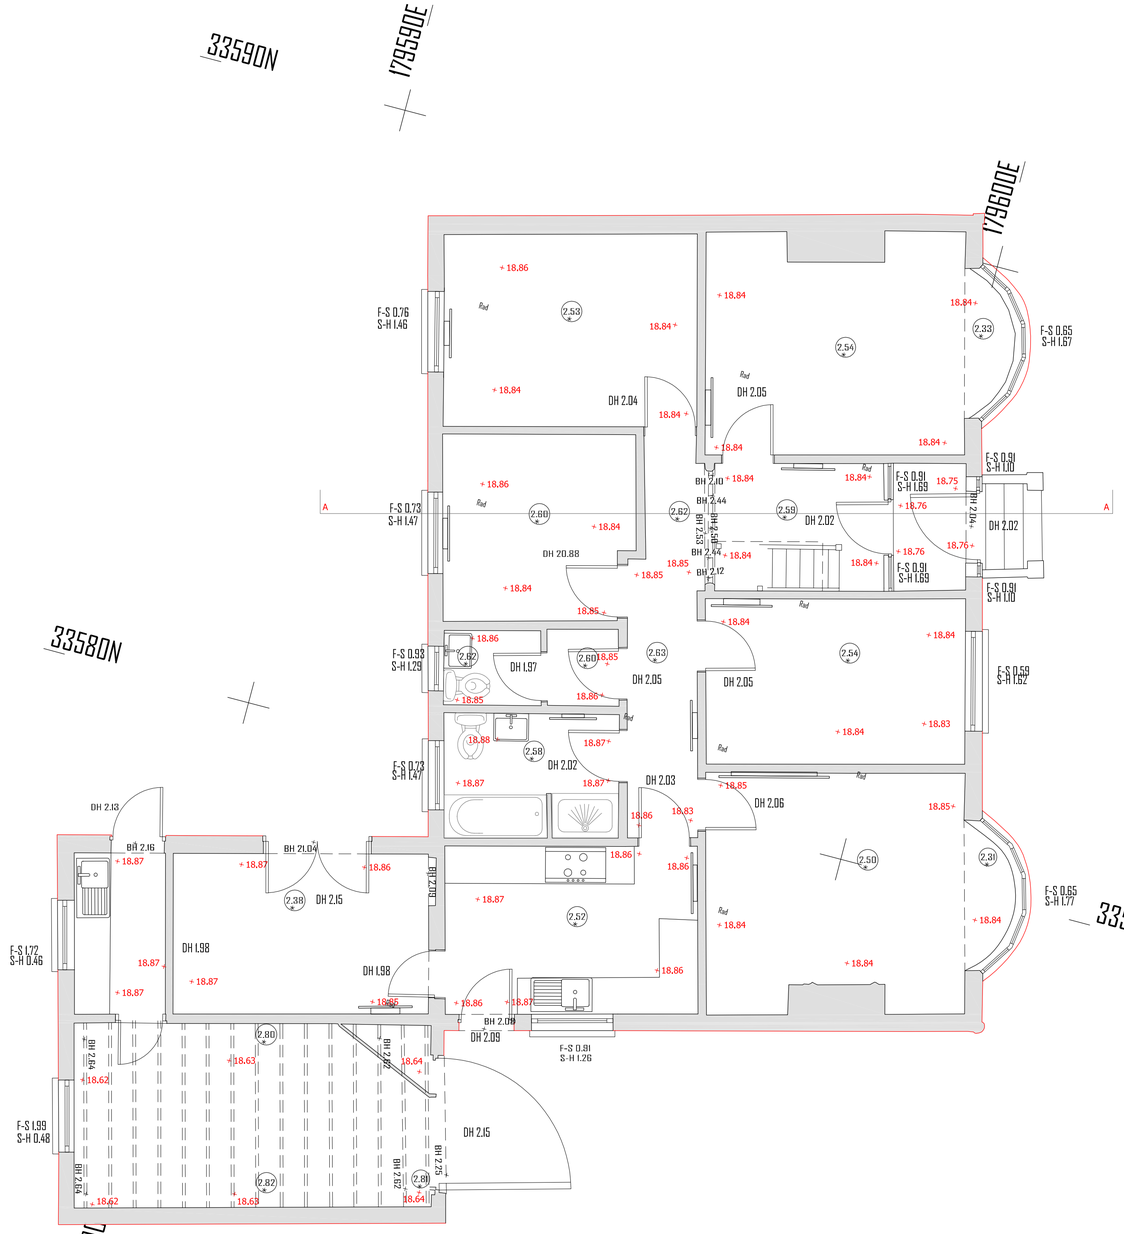

GROUND FLOOR

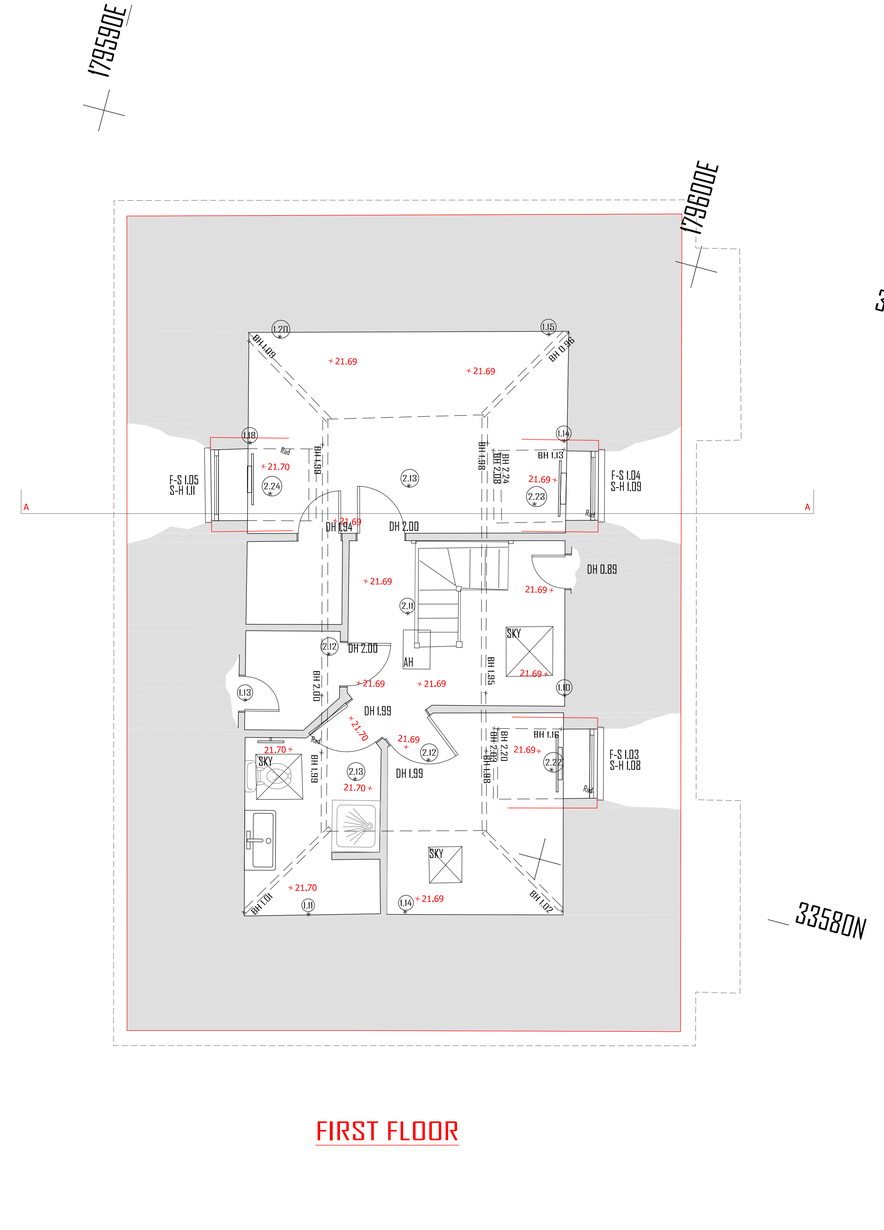

FIRST FLOOR

Drawing Scale 1:50
0 1.25 2.5m

N
PRIME SURVEYS
3, RIVERSIDE
NANPEAN, ST AUSTELL
CORNWALL, PL26 7YJ
tel: 01726 878148
e-mail:
primelandsurveys@gmail.com

Drg. No: 01	Description: INTERNAL SURVEY
Client: MR D HEMLOCK	
Title / Location: 130 DRACAENA AVENUE FALMOUTH TR11 2ER	
Scale: 1:50 @ A1	Date: 21/04/23
Drawn: ANH	Job ref: PS2342

COPYRIGHT OF THIS PLAN IS HELD
BY PRIME SURVEYS.
NO RESPONSIBILITY IS TAKEN FOR AMMENDMENTS
BY OTHERS. DO NOT SCALE FROM COPIES.

KEY:

2.01 ROOM HEIGHT

+21.00 FLOOR LEVEL

BH 1.83 BEAM HEIGHT

F-S	FLOOR TO SILL MEASUREMENT
S-H	SILL TO HEAD MEASUREMENT
AH	ACCESS HATCH
RAD	RADIATOR
DH	DOOR HEIGHT