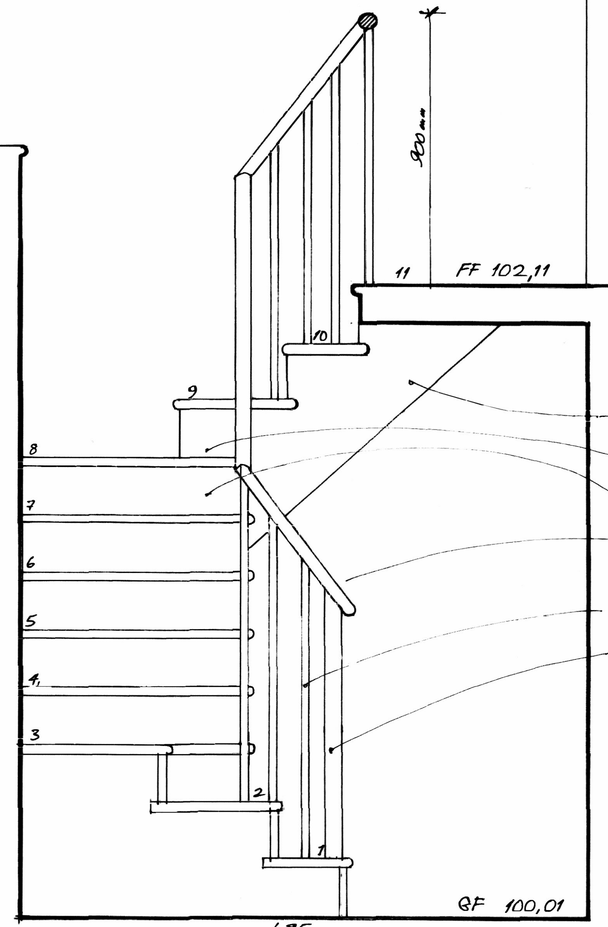

VIEW A
1:10

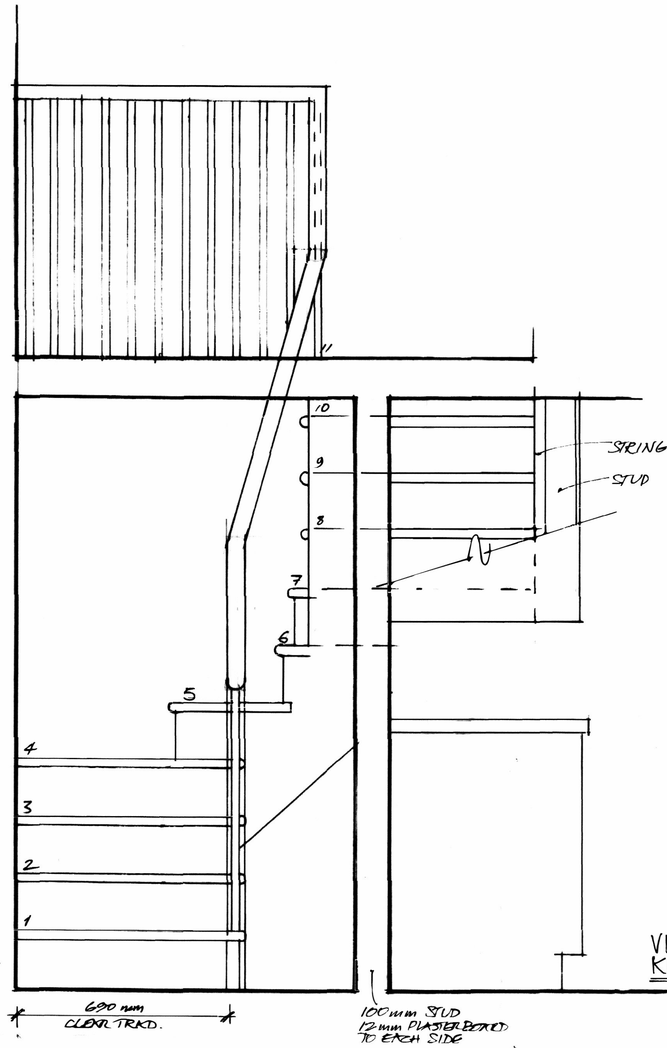

VIEW B
1:10

CONCEALED NEWEL POST UNDER TREADS TO FLOOR. STRING SUPPORT BOLTED TO WALL / STUD.

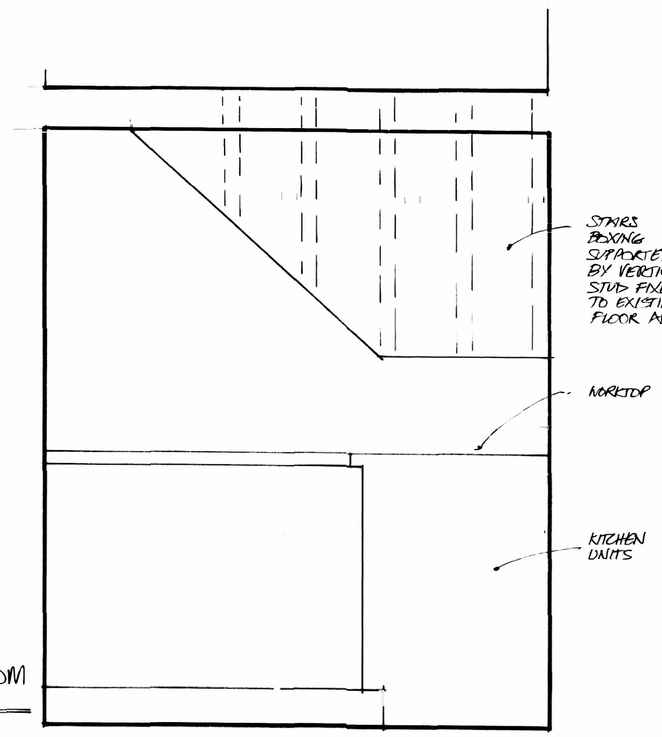

VIEW FROM KITCHEN

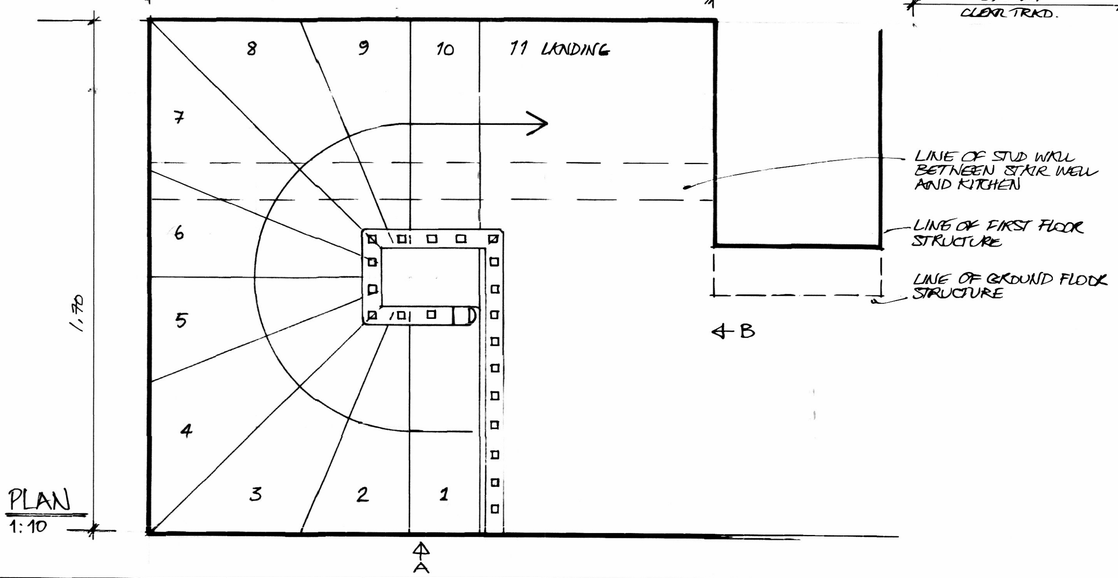

PLAN
1:10

N.B.

CHECK ALL DIMENSIONS ON SITE BEFORE MANUFACTURING STAIRS.

ALL DIMENSION, STRUCTURES AND INFORMATION TO BE SUPERSEDED BY ENGINEERS DETAILS

Client • COX & STEPHENS FOUNDATION

Address • 13 CHERINGTON
NR. TETBURY
GLOUCESTERSHIRE
GL8 8SW

Project • ALTERATIONS

Title • DETAIL
STAIRS

Amendments:

	Date	By
•		
•		
•		
•		
•		
•		
•		
•		
•		
•		
•		
•		

1. Do not scale off drawing (Except for planning purposes only) Check all dimensions on site and use only figured dimensions.
2. Inform designer of any changes or deviation of designs.
3. Check site conditions prior to commencement of work.
4. To be read in conjunction with other consultant's drawings.
5. Copyright Abberley Design Ltd. must not be copied or reproduced without their written consent.

Abberley Design
architectural solutions
4 Silver Street Cirencester
Gloucestershire GL7 2BL
telephone 01285 644460
facsimile 01285 658577
e-mail abberley@tiscali.co.uk

Drawing No. 1110/2023-D1

Date MAY 2011

Scale 1:10

Note

FILE NUMBER

FILE DATE

PRINT REFERENCE No.

XIS · SWINDON TEL 01793 513306 • FAX 01793 513307