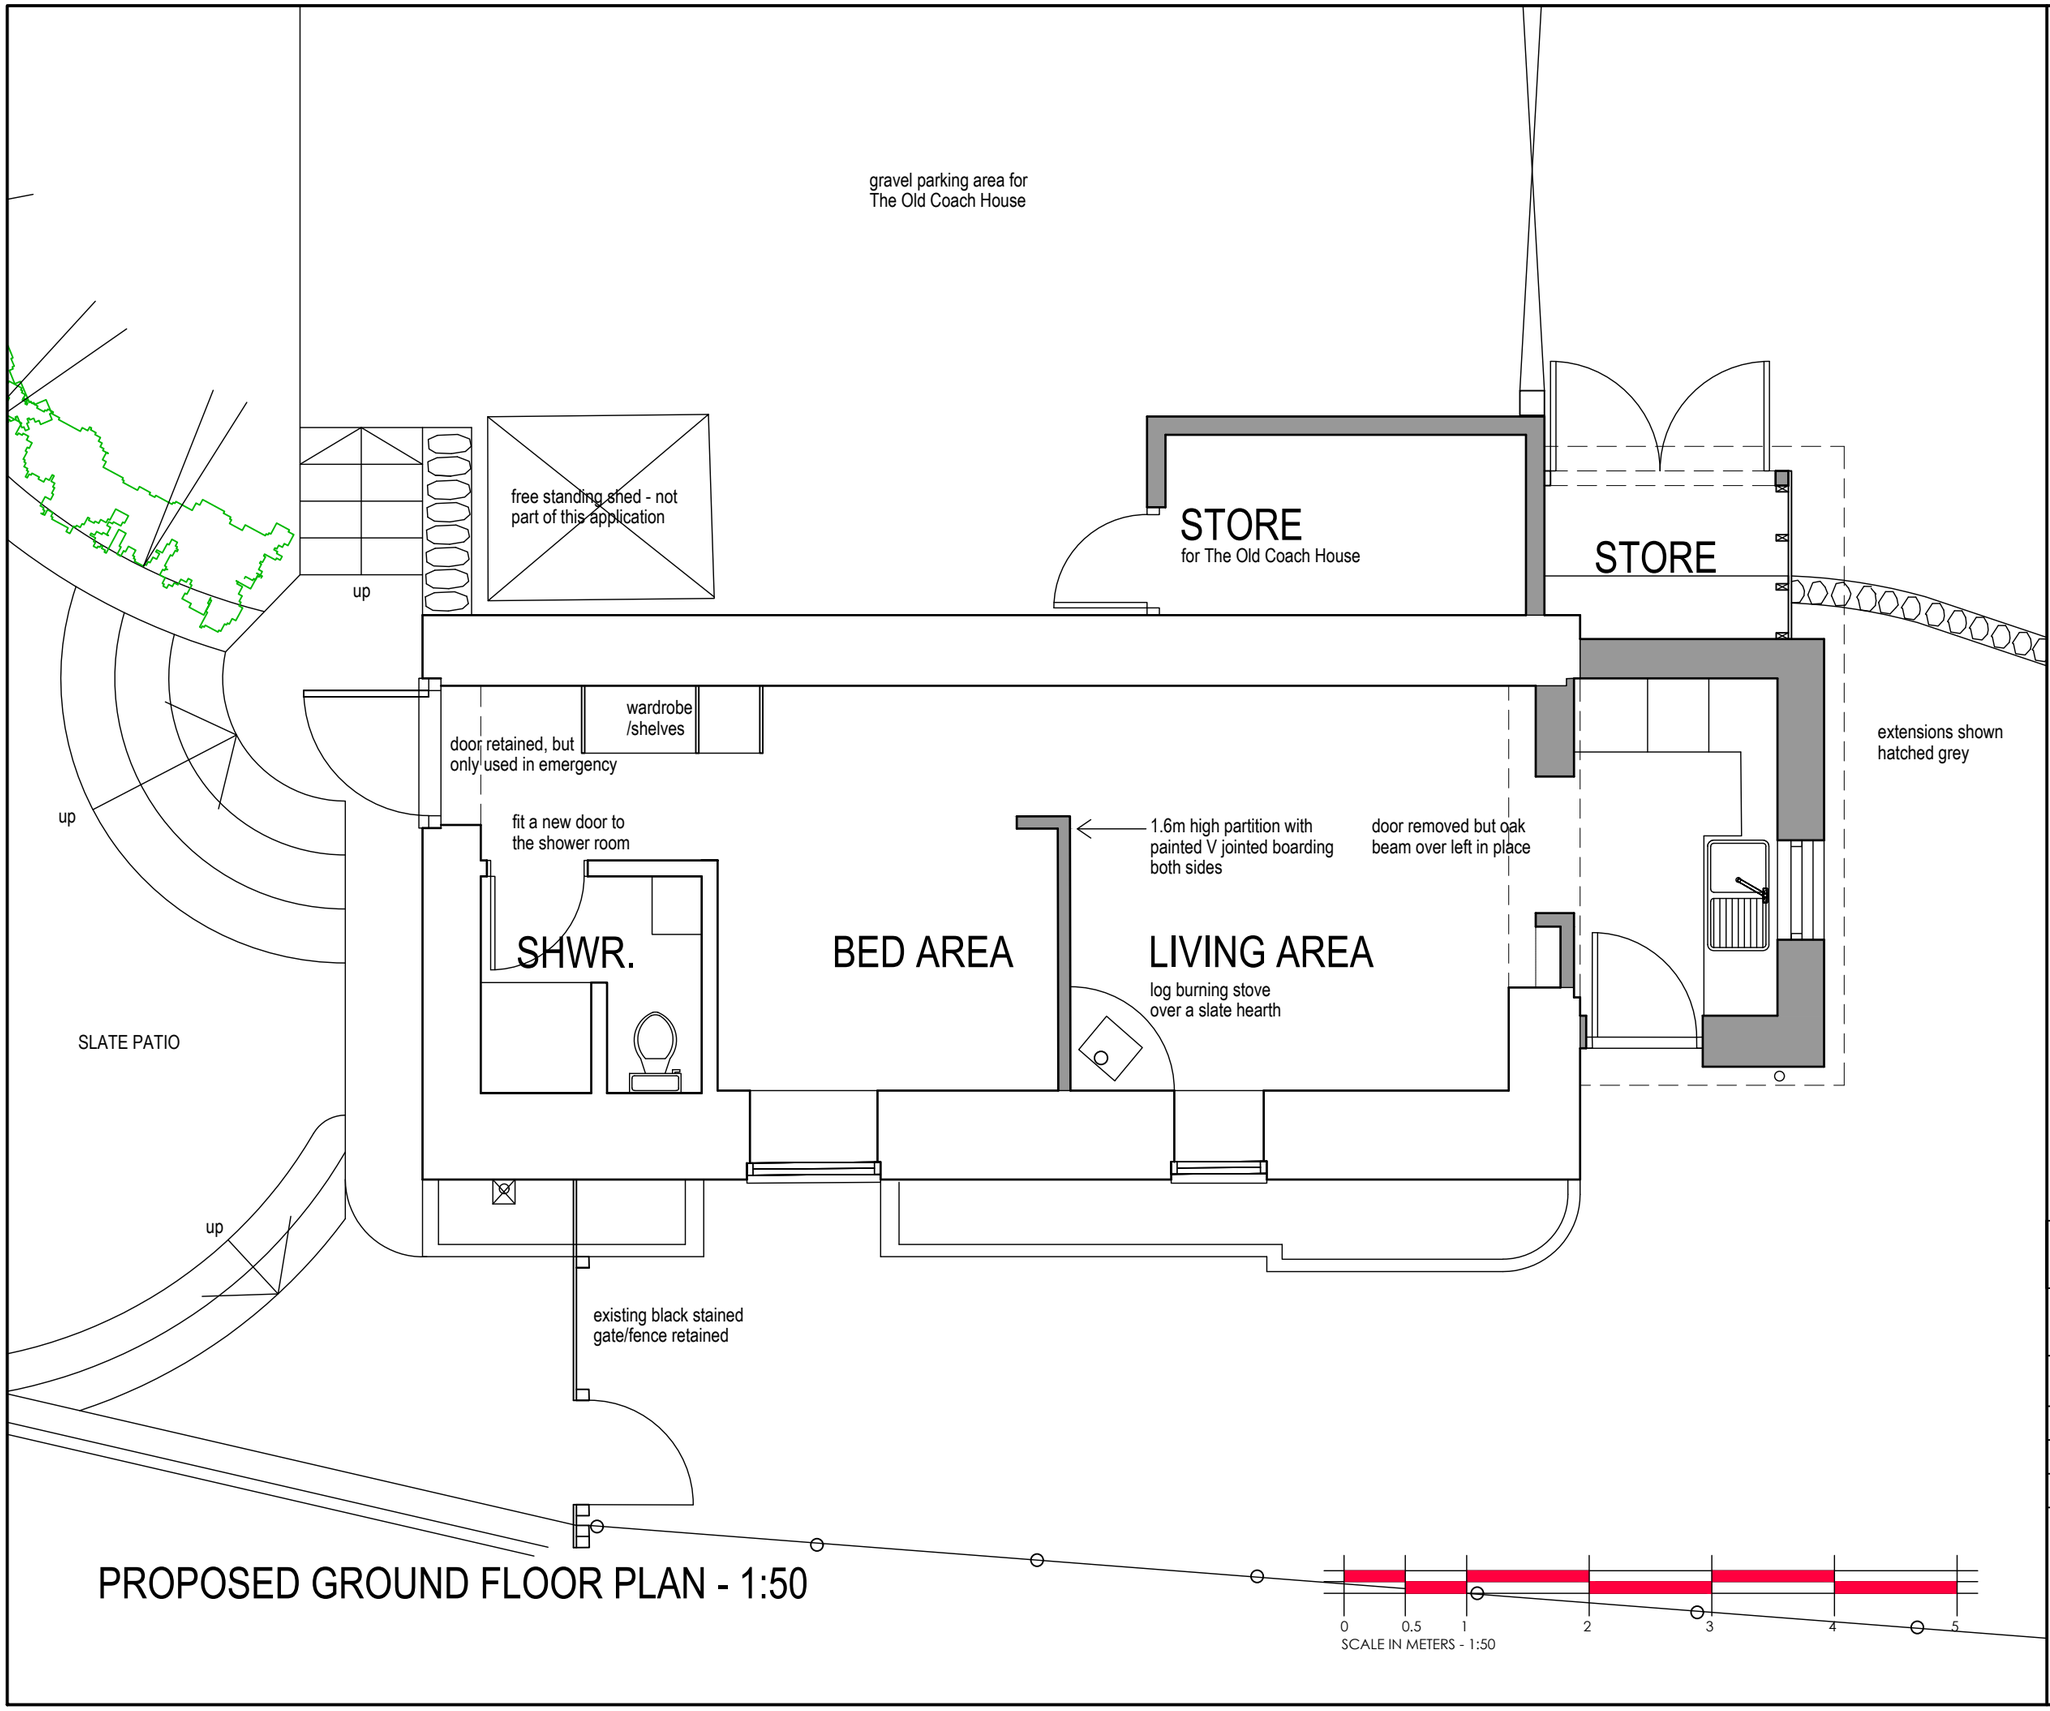

PROPOSED GROUND FLOOR PLAN - 1:50

client:	MR P AND MRS S TISDALE
job title:	PROPOSED EXTENSIONS TO THE ANNEXE THE OLD COACH HOUSE, RODE HILL, RODE, BA11 6PS
drwg title:	PROPOSED GROUND FLOOR PLAN
job no: PT11	drwg no: 10
scale: 1:50 @ A3	date: JAN. 2024
revision: -	drawn: PMD

date:	revision:	amend:
-	-	-