


## Side Elevation

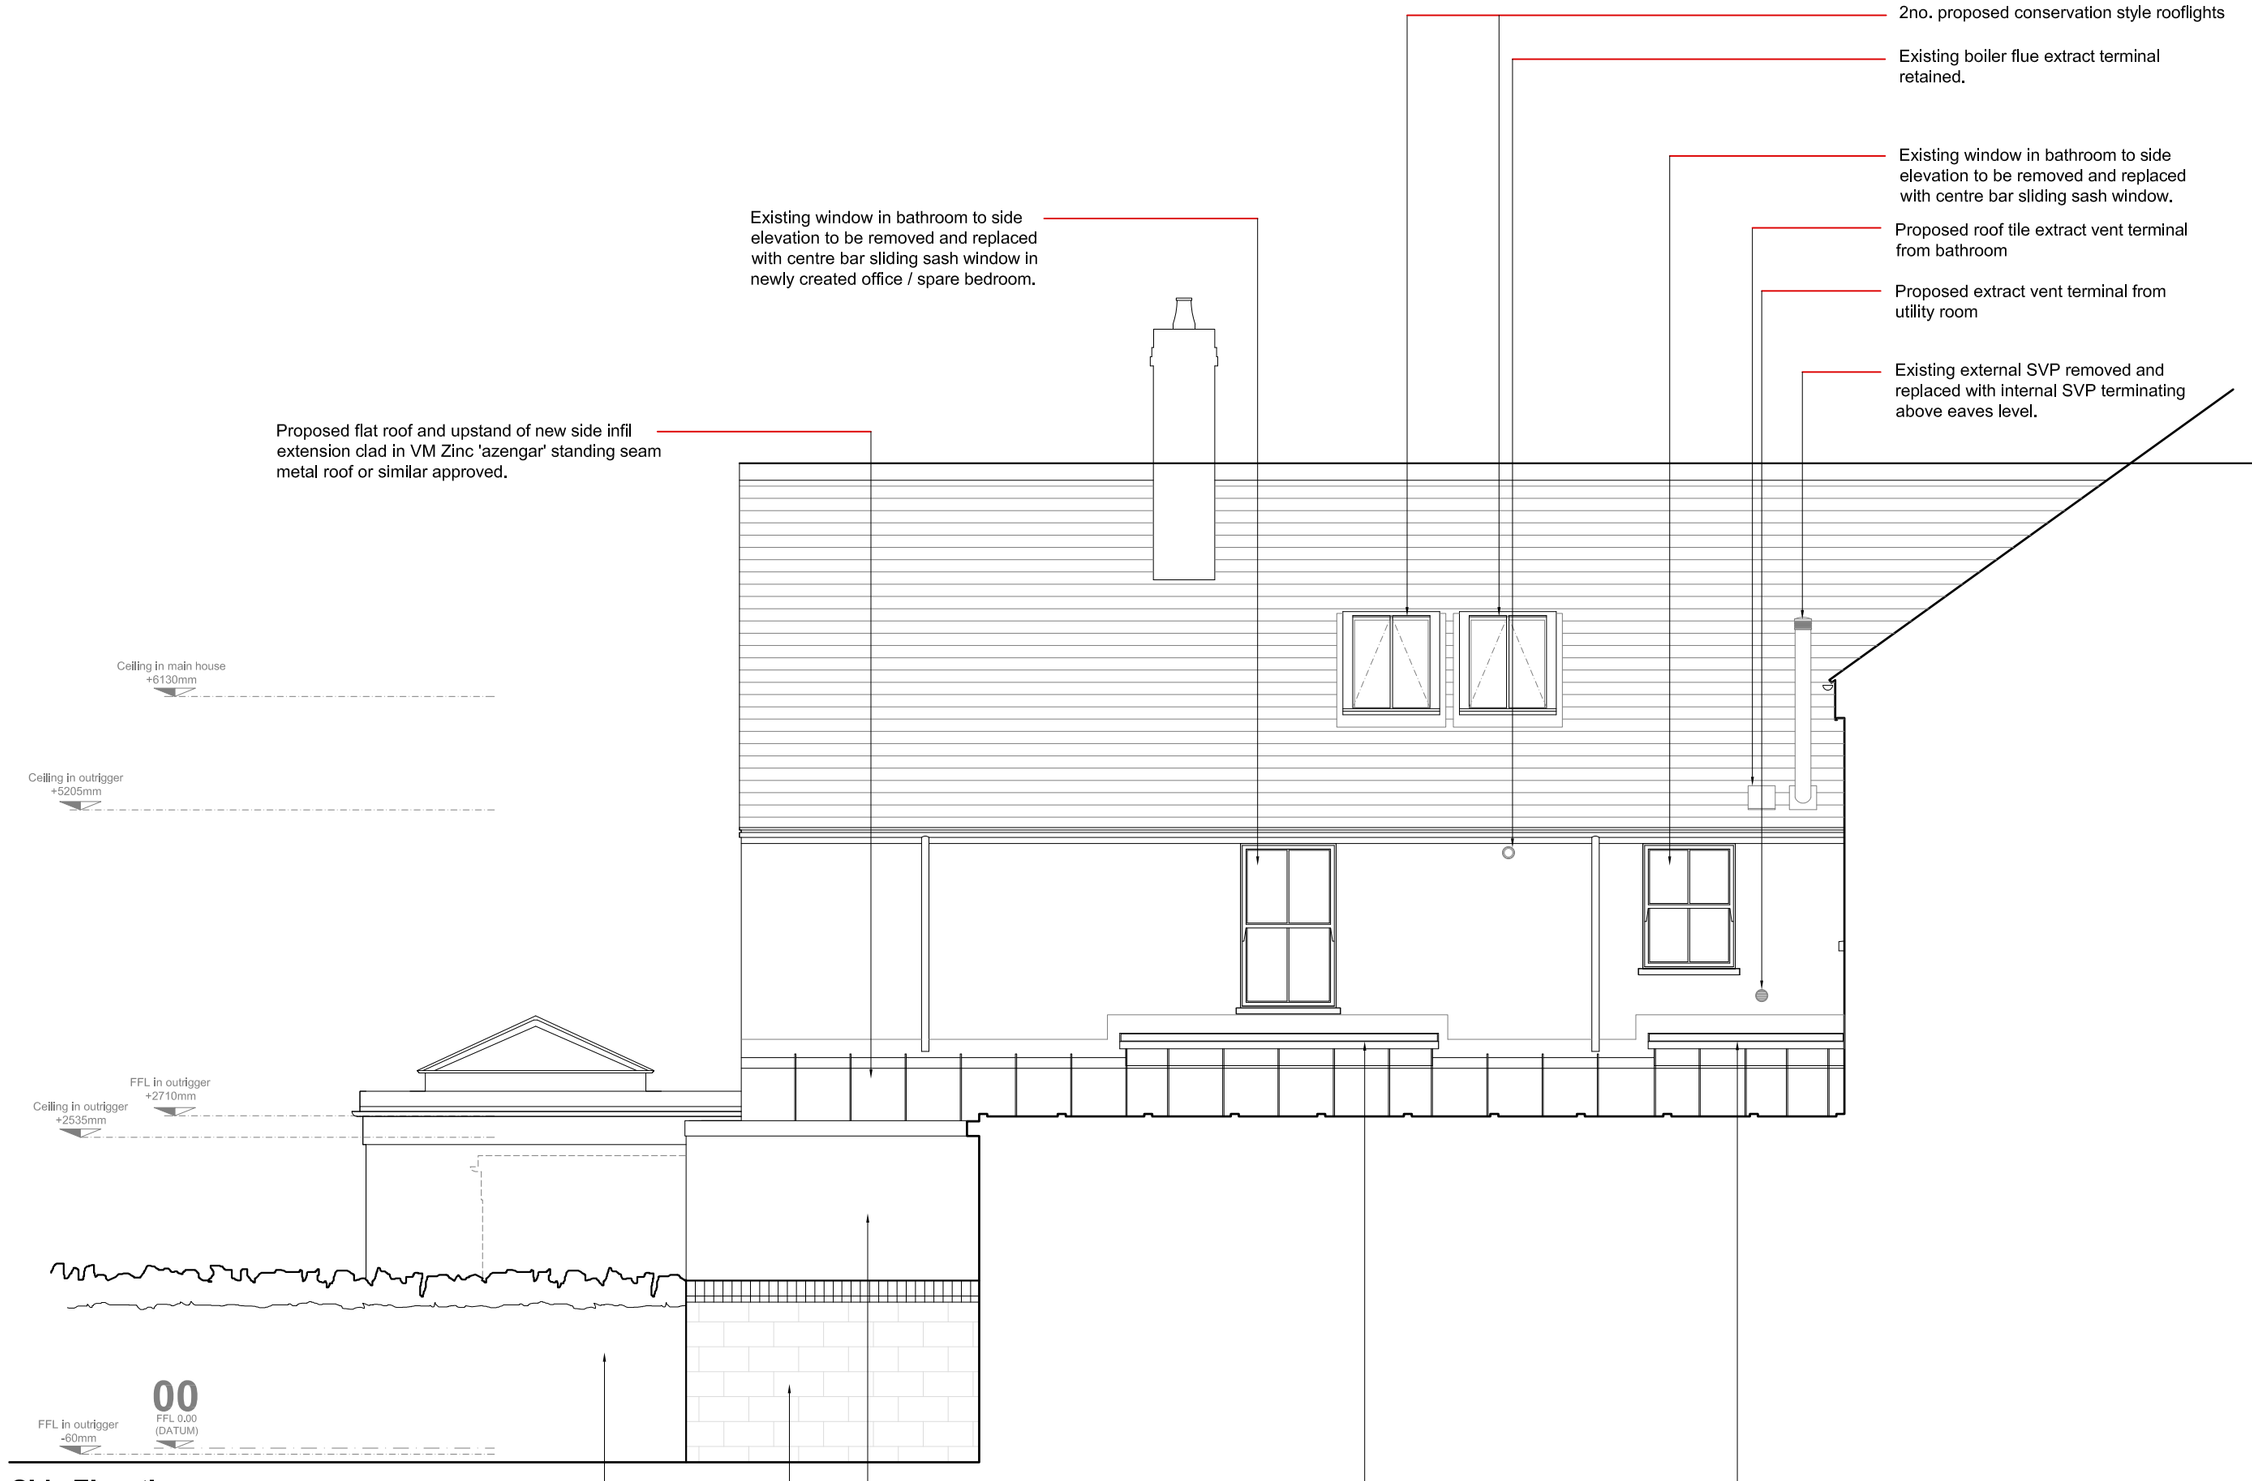


## Rear Elevation

# Proposed Side & Rear Elevation

102 Severn Grove, Pontcanna
Cardiff

# PA/023

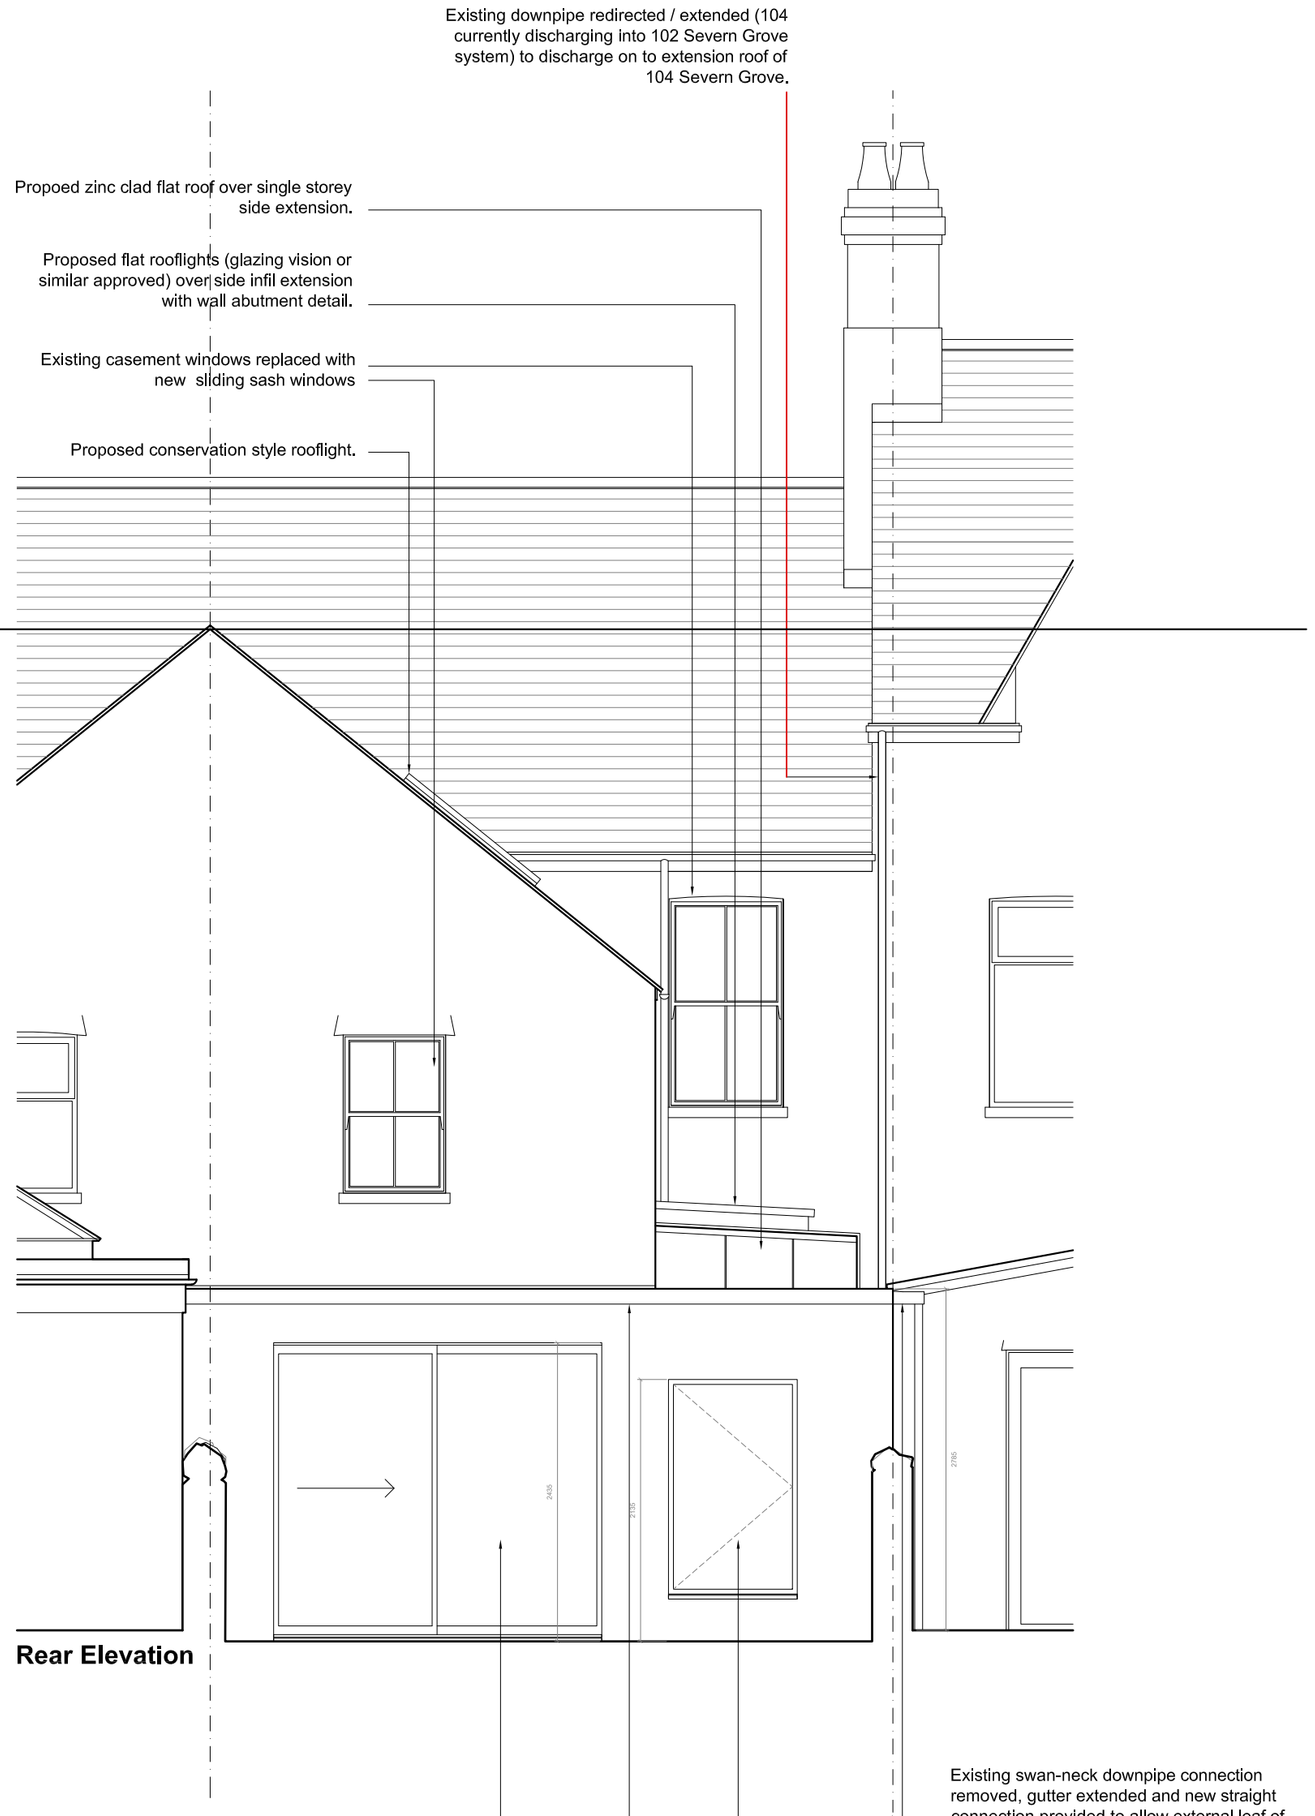Date
23/12/20

Scale
1:50@A2

Revision:
A - Boundary / Party Wall Line Noted

Do not scale from this drawing
All dimensions to be verified on site