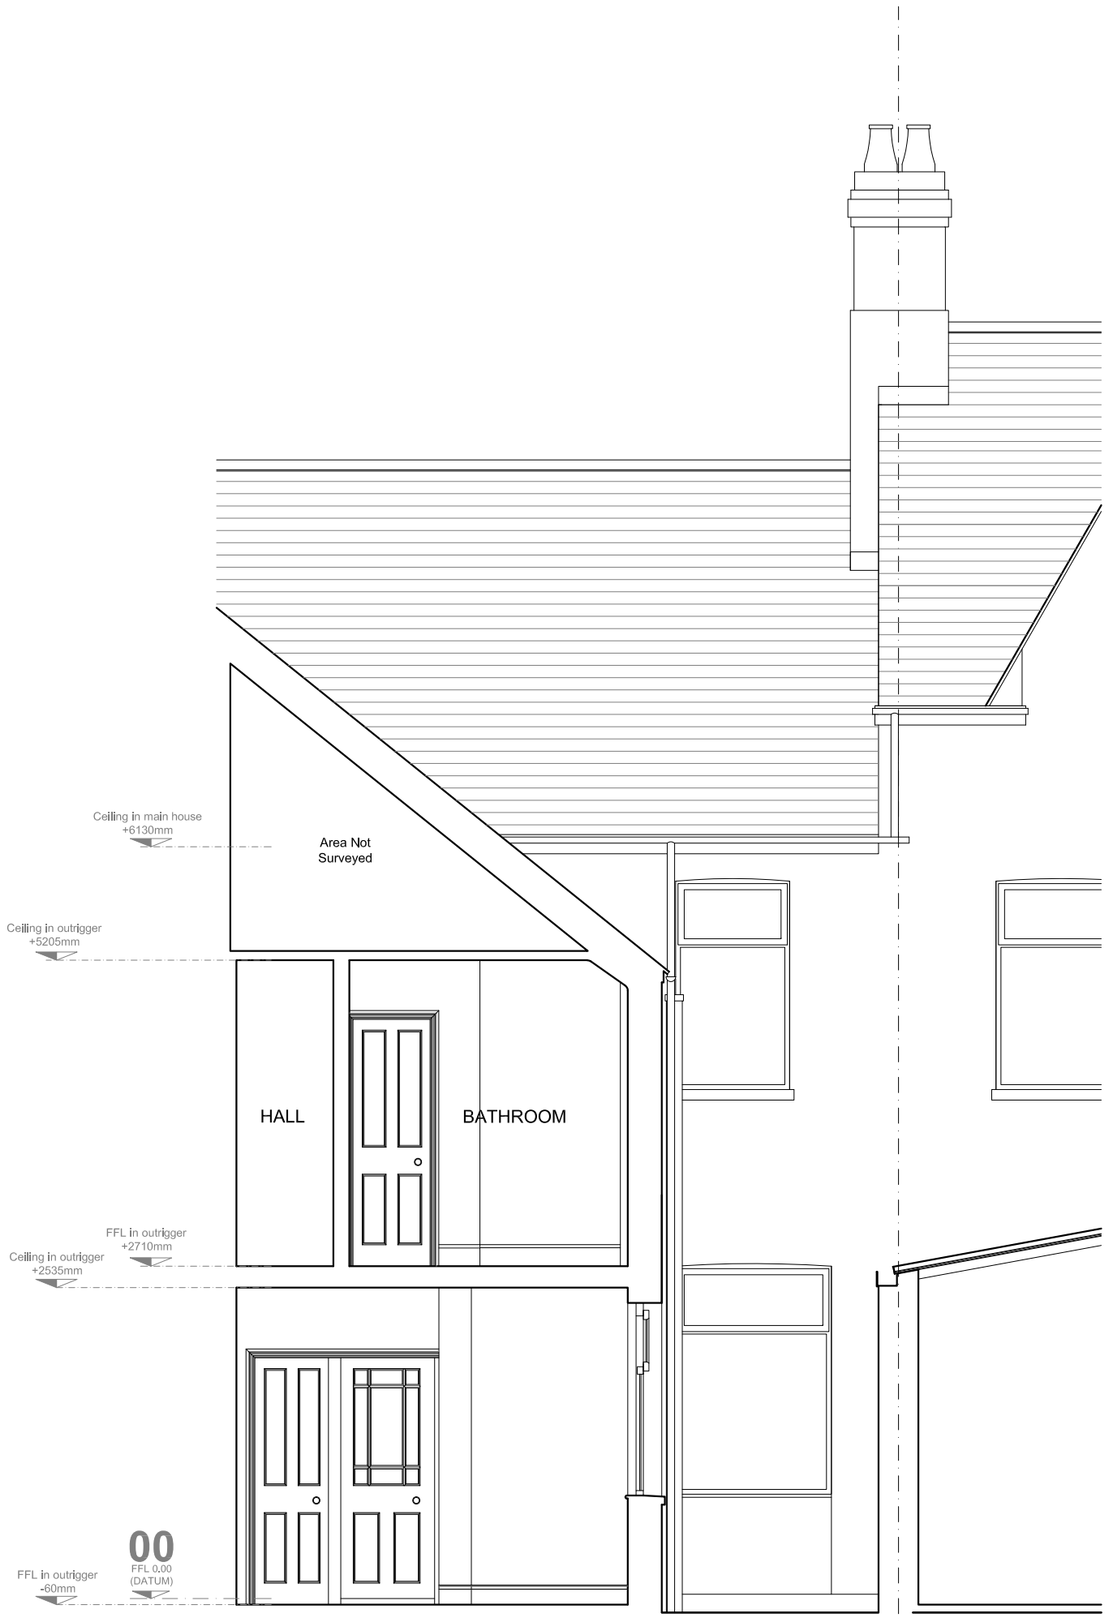

Section B - B

Rear Elevation

Existing Section B-B & Rear Elevation
102 Severn Grove, Pontcanna
Cardiff

Date
23/12/20

Scale
1:50@A2

EX/015

Revision:

Do not scale from this drawing
All dimensions to be verified on site