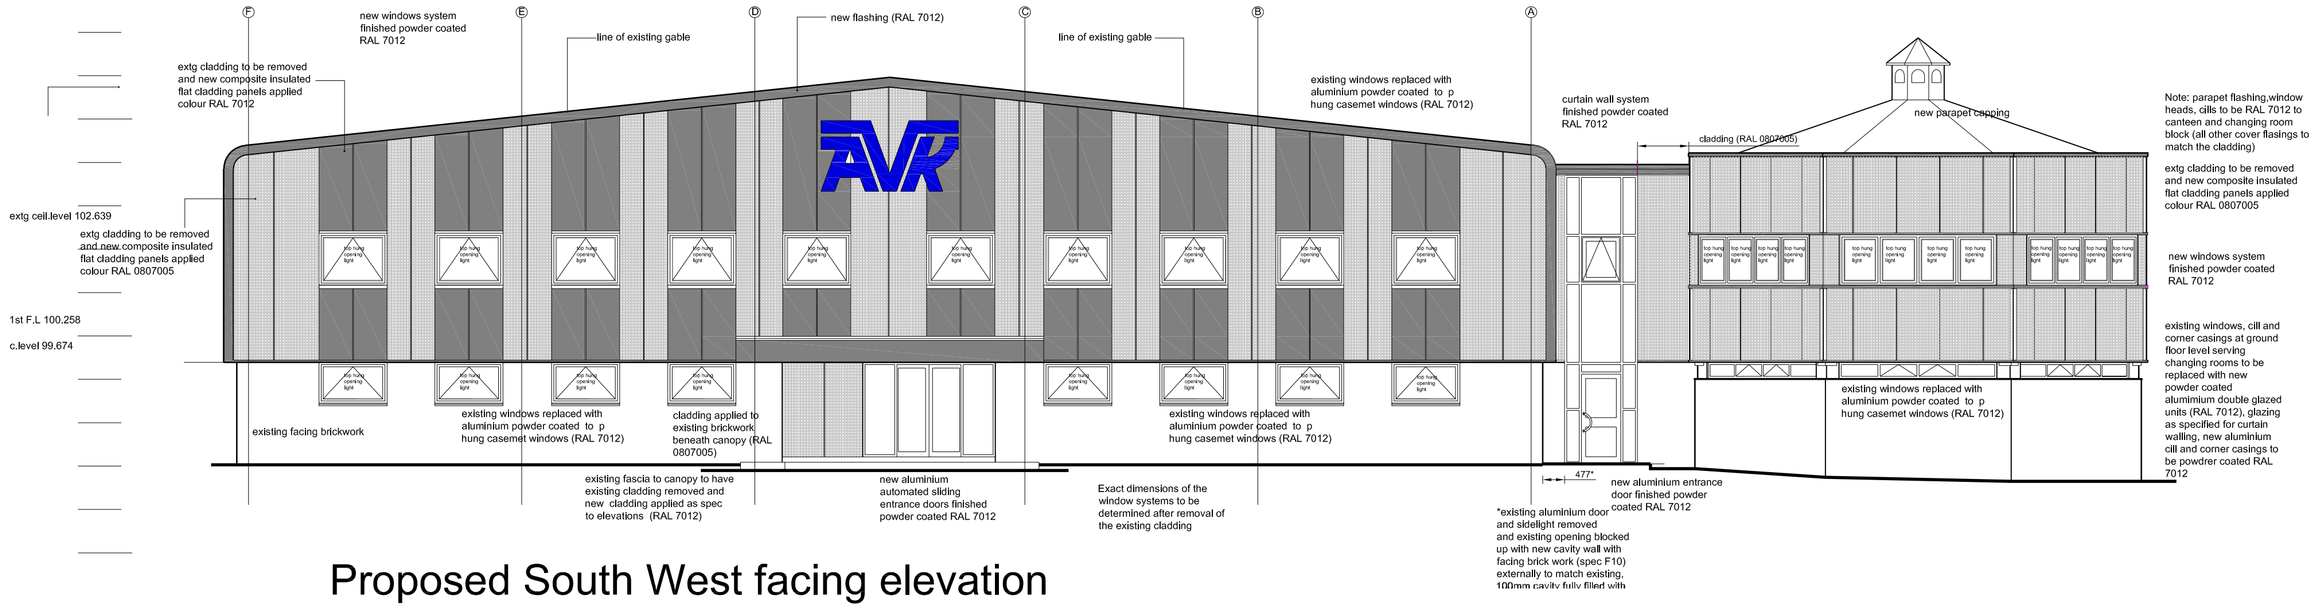

Proposed South West facing elevation

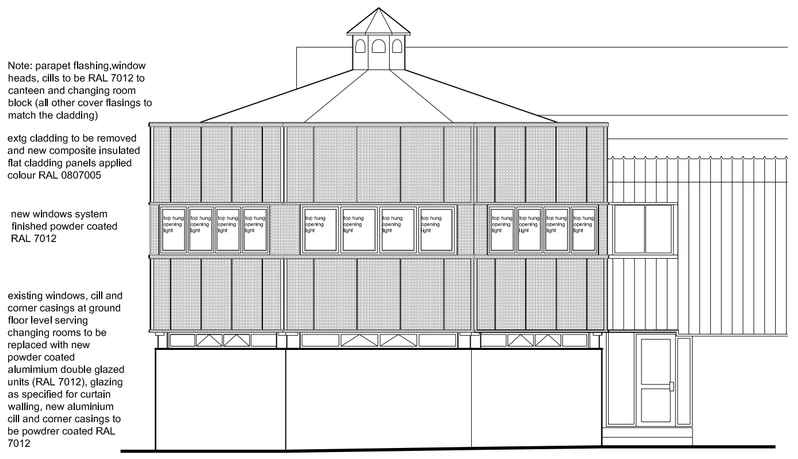

Proposed South East facing elevation

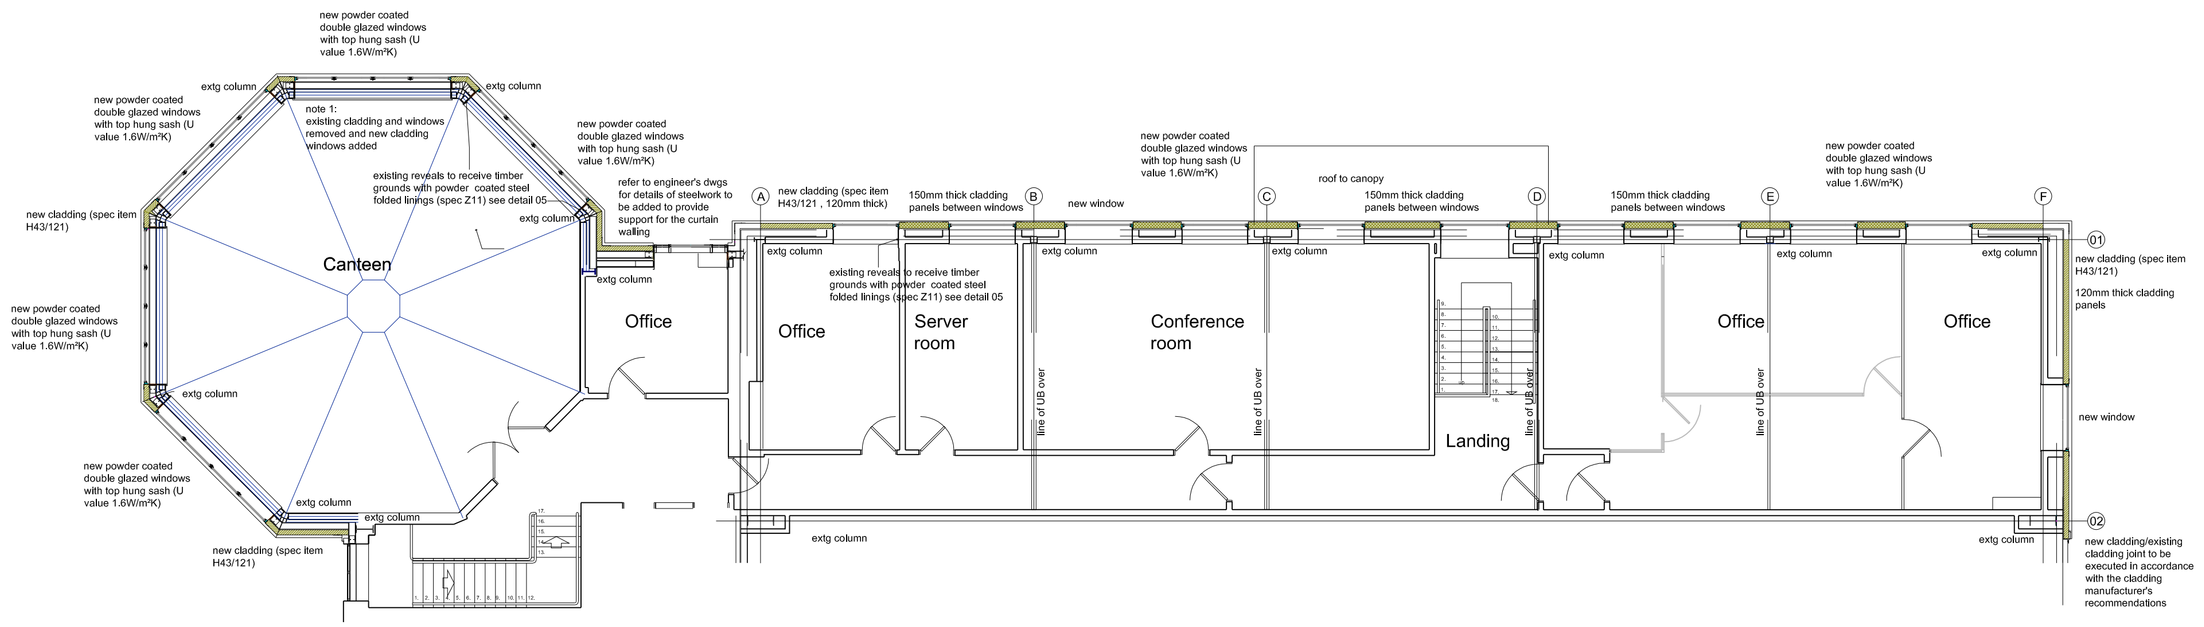

Proposed 1st Floor Plan

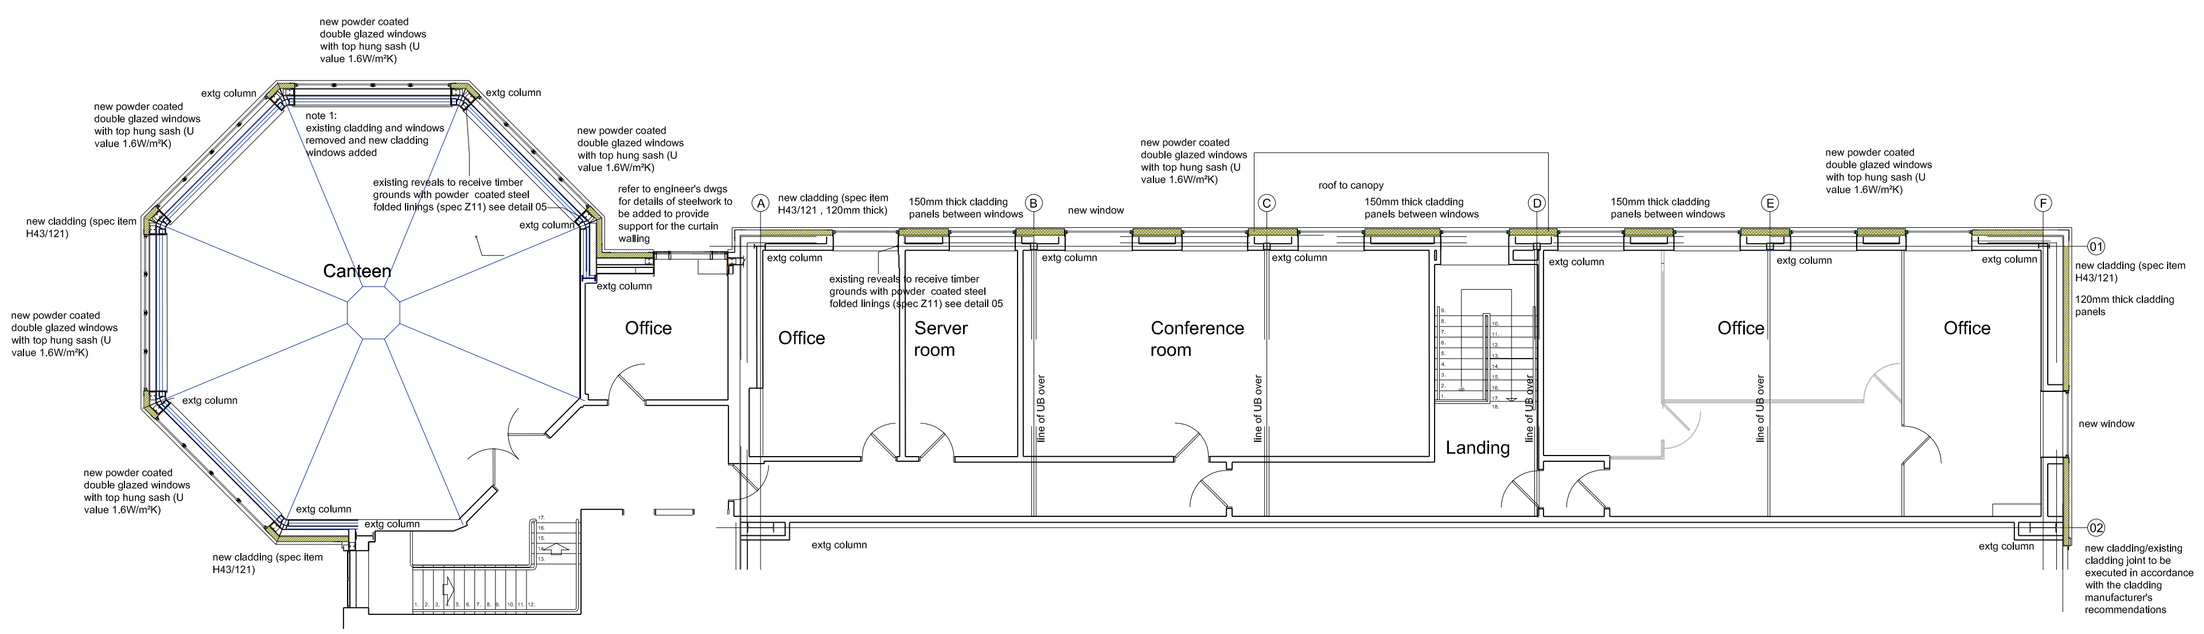

Proposed Ground Floor Plan

A	02.2024	Proposed Elevations amended.
Revision	Date	All Dimensions To Be Checked On Site

Project

Aqua-Gas Manufacturing Ltd. Corby.

New facade to existing offices

Drawing

Proposed Ground and First Floor Plan of offices & Proposed Elevations

Wright Design Architectural Services Ltd.
Dovedale Cottage, 30, Arnhill Road,
Gretton, Northamptonshire. NN17 3DN
tel no 01536 771012
e-mail: steve@stevewright-design.com

Date	Scale	Job No	Drawing No
02.24	1:100	496	P05A