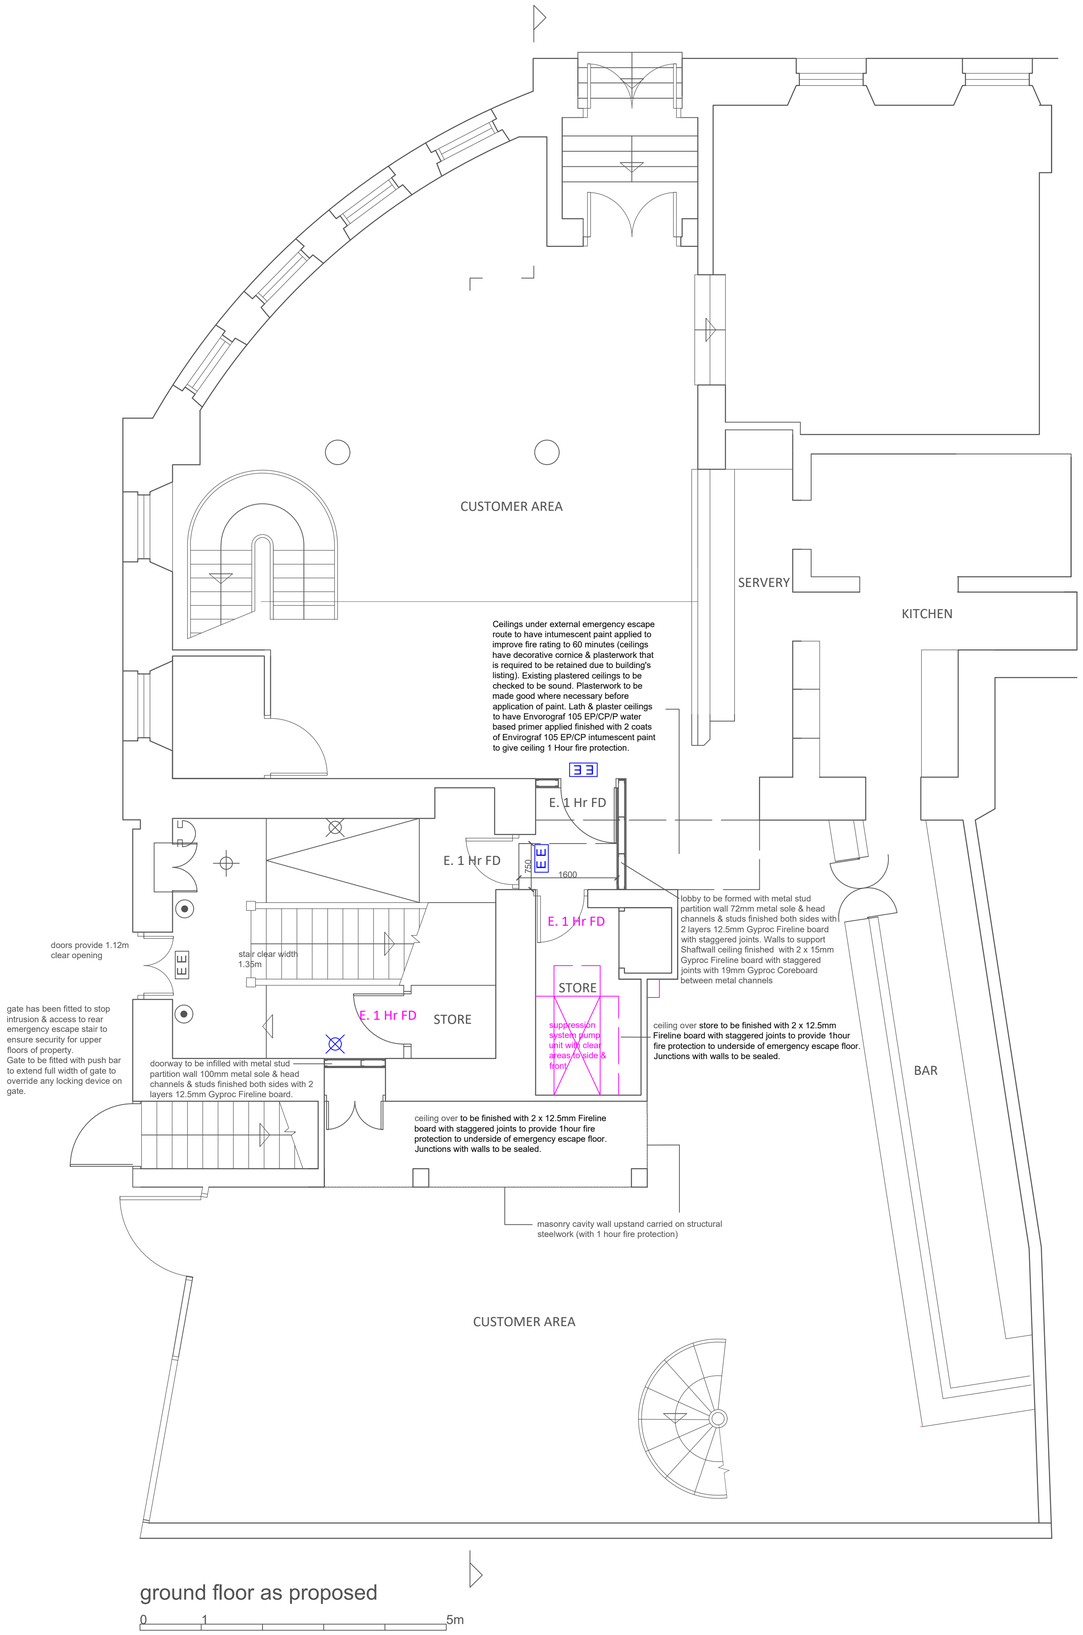

ground floor as proposed

0 1 5m

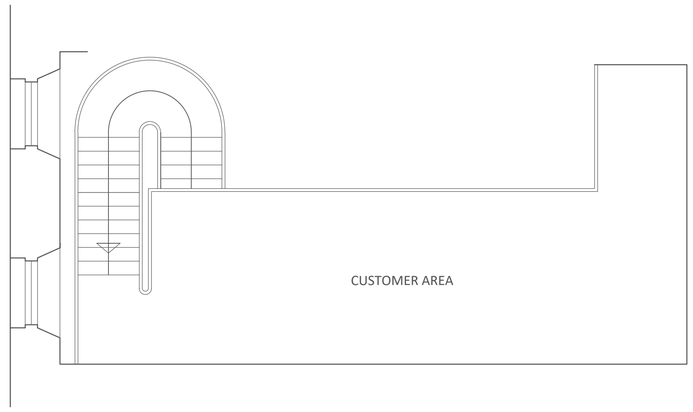

mezzanine floor

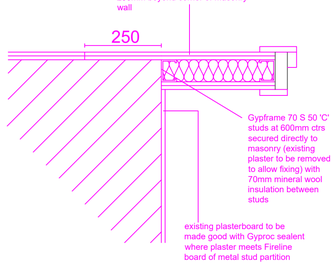

wall junction with existing (plan)

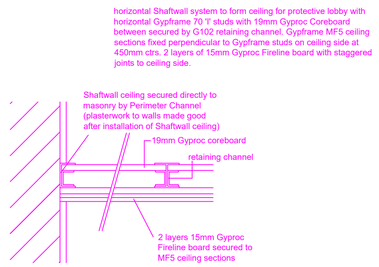

ceiling junction with existing (section)

protective lobby details 1:10

0 0.2 1m

Proposals at
Corn Exchange Road
Stirling

scale 1:50 (A1)
dwg no. 29160/SA/10b