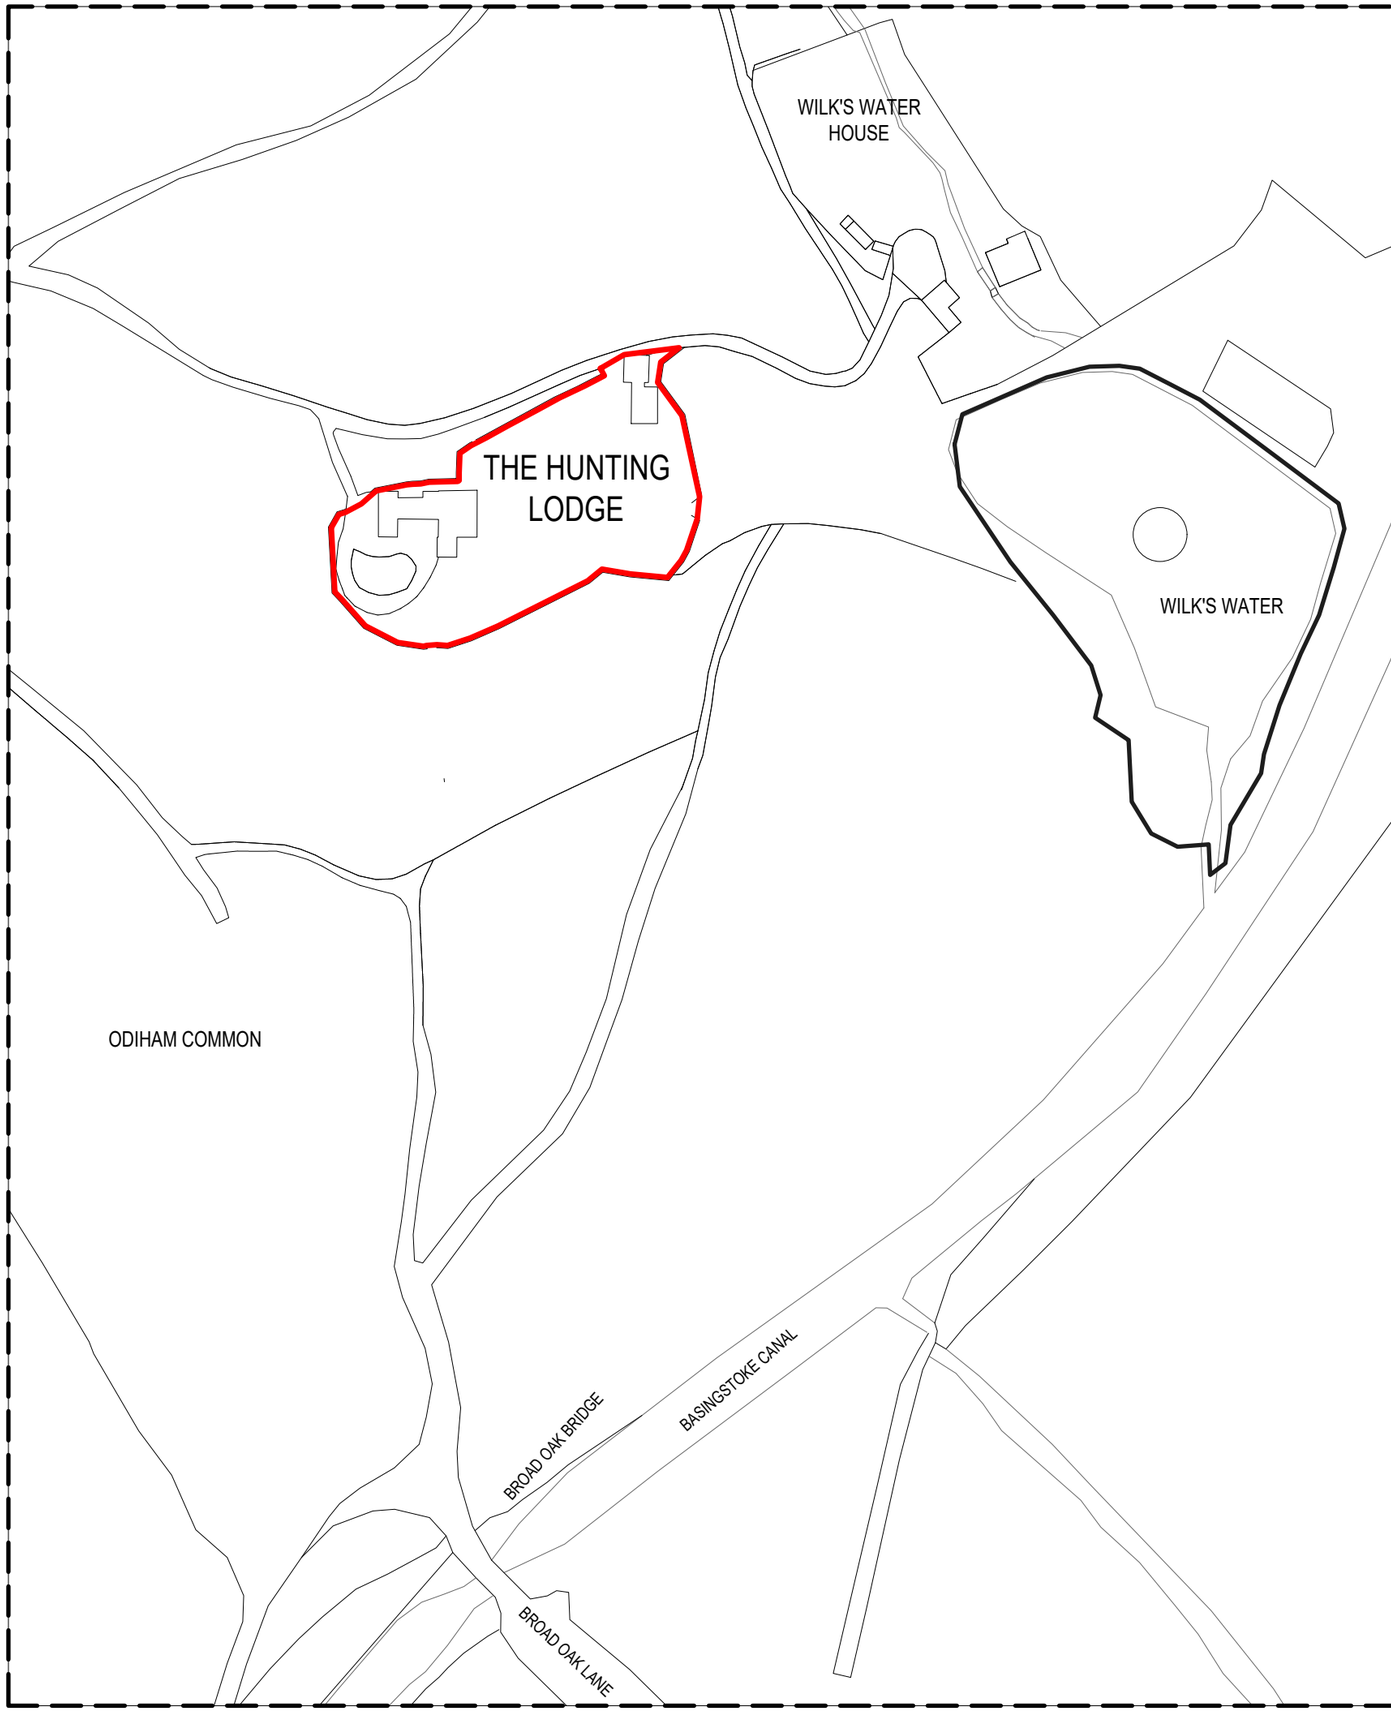

2 S00 LOCATION PLAN
SCALE 1:1.250

0 0.5 20m 40m
10m 30m 50m

1 S00 GENERAL PLAN
SCALE 1:5.500

0 50m 100m 150m 200m 250m

HISTORIC BUILDING STUDIO ©
tel. 07709 032210 SW2 4DS
eva@historicbuildingstudio.com

Drawings are under copyright and must not be reproduced without written consent or licence.

All dimensions and levels to be checked on site before starting work. Any discrepancies to be reported to the architect before execution of relevant works. Read with other drawings and specifications.

NOT FOR CONSTRUCTION

NOTES
INFORMATION EXTRACTED FROM THE NATIONAL TRUST DOCUMENT 'VYNE GROUP-THE HUNTING LODGE, OLDHAM' AND 'KING HENRY HUNTING LODGE'
© Crown copyright and database rights 2020 Ordnance Survey 100023974
1o February 2020 London and South East Region
© Crown Copyright and database rights 2012 Ordnance Survey: 100023974

THE IMAGE IS OS DATA ©Crown and database rights 2021 @Mapbox@OpenStreetMap https://explore.osmaps.com/en?lat=51.264006&lon =-0.918398&zoom=16.2288

SITE: OWN BY THE NATIONAL TRUST
- LEASED TO FRANCIS SULTANA

OWN BY THE NATIONAL TRUST: NOT IN THE LEASE

issue record

REV.	DESCRIPTION	DATE
01	Boudary line amended	26/02/24

project name
HUNTING LODGE - Site works

client
THE NATIONAL TRUST

project address
KING HENRY'S HUNTING LODGE, ODIHAM COMMON, RG29 1JG

scale
REFER TO DRAWING AT A3

status
Planning and Listed Building Consent

drawing title
LOCATION PLAN

issue date
10/03/23

revised
26/02/24

drawing number
S00