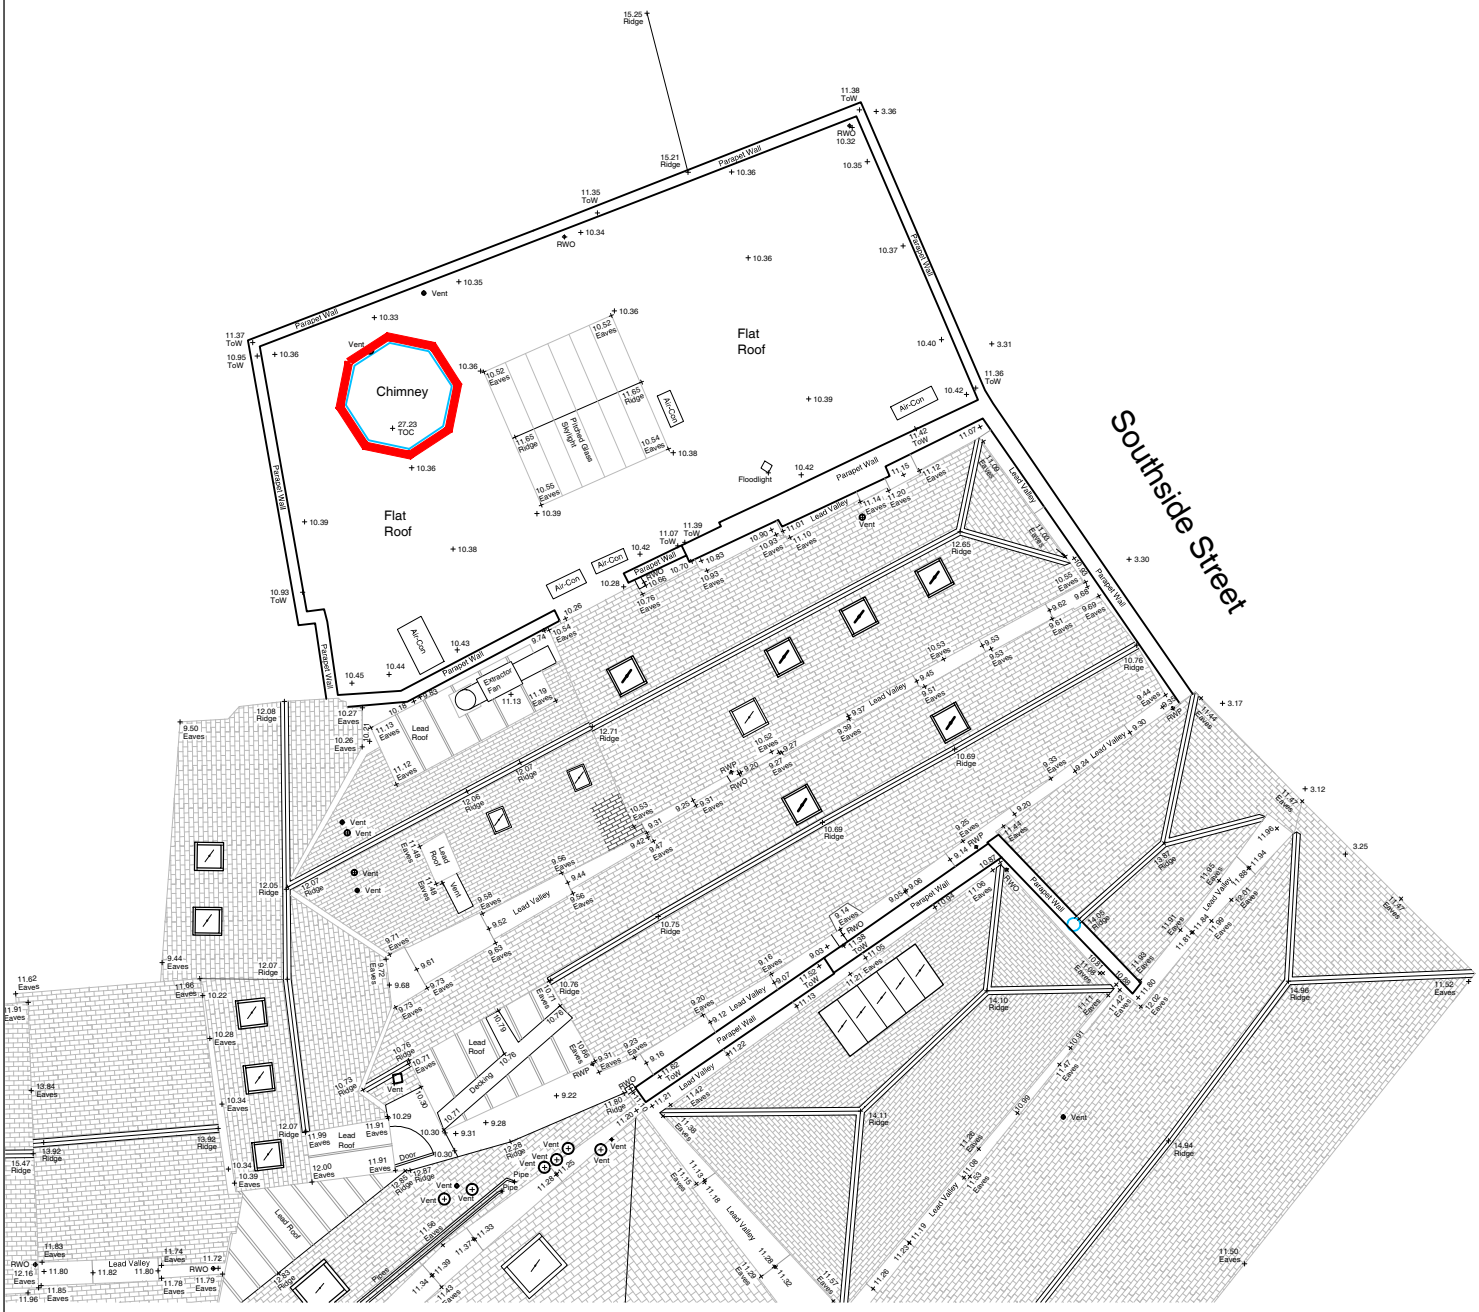

01 Existing Block Plan

Scale 1:200

N

20000

1000

0m 5m 10m 20m

Le Page Architects

© Le Page Architects Limited, Plumer House, Tailyour Road, Crownhill, Plymouth, PL6 5DH

Tel: +44 (0)1752 849 880

Email: enquiries@lepagearchitects.com
Web: http://www.lepagearchitects.com

Client
Chivas Brothers

Project Name
Plymouth Gin
Rear Boundary wall

Drawing
Existing Block Plan
-

Scale
1:500 @ A3

Drawn by
ST

Date
Feb 2024

Checked by
SCr

Date
Feb 2024

Project No.	Drawing No	Revision
J23.008	AL.02	-