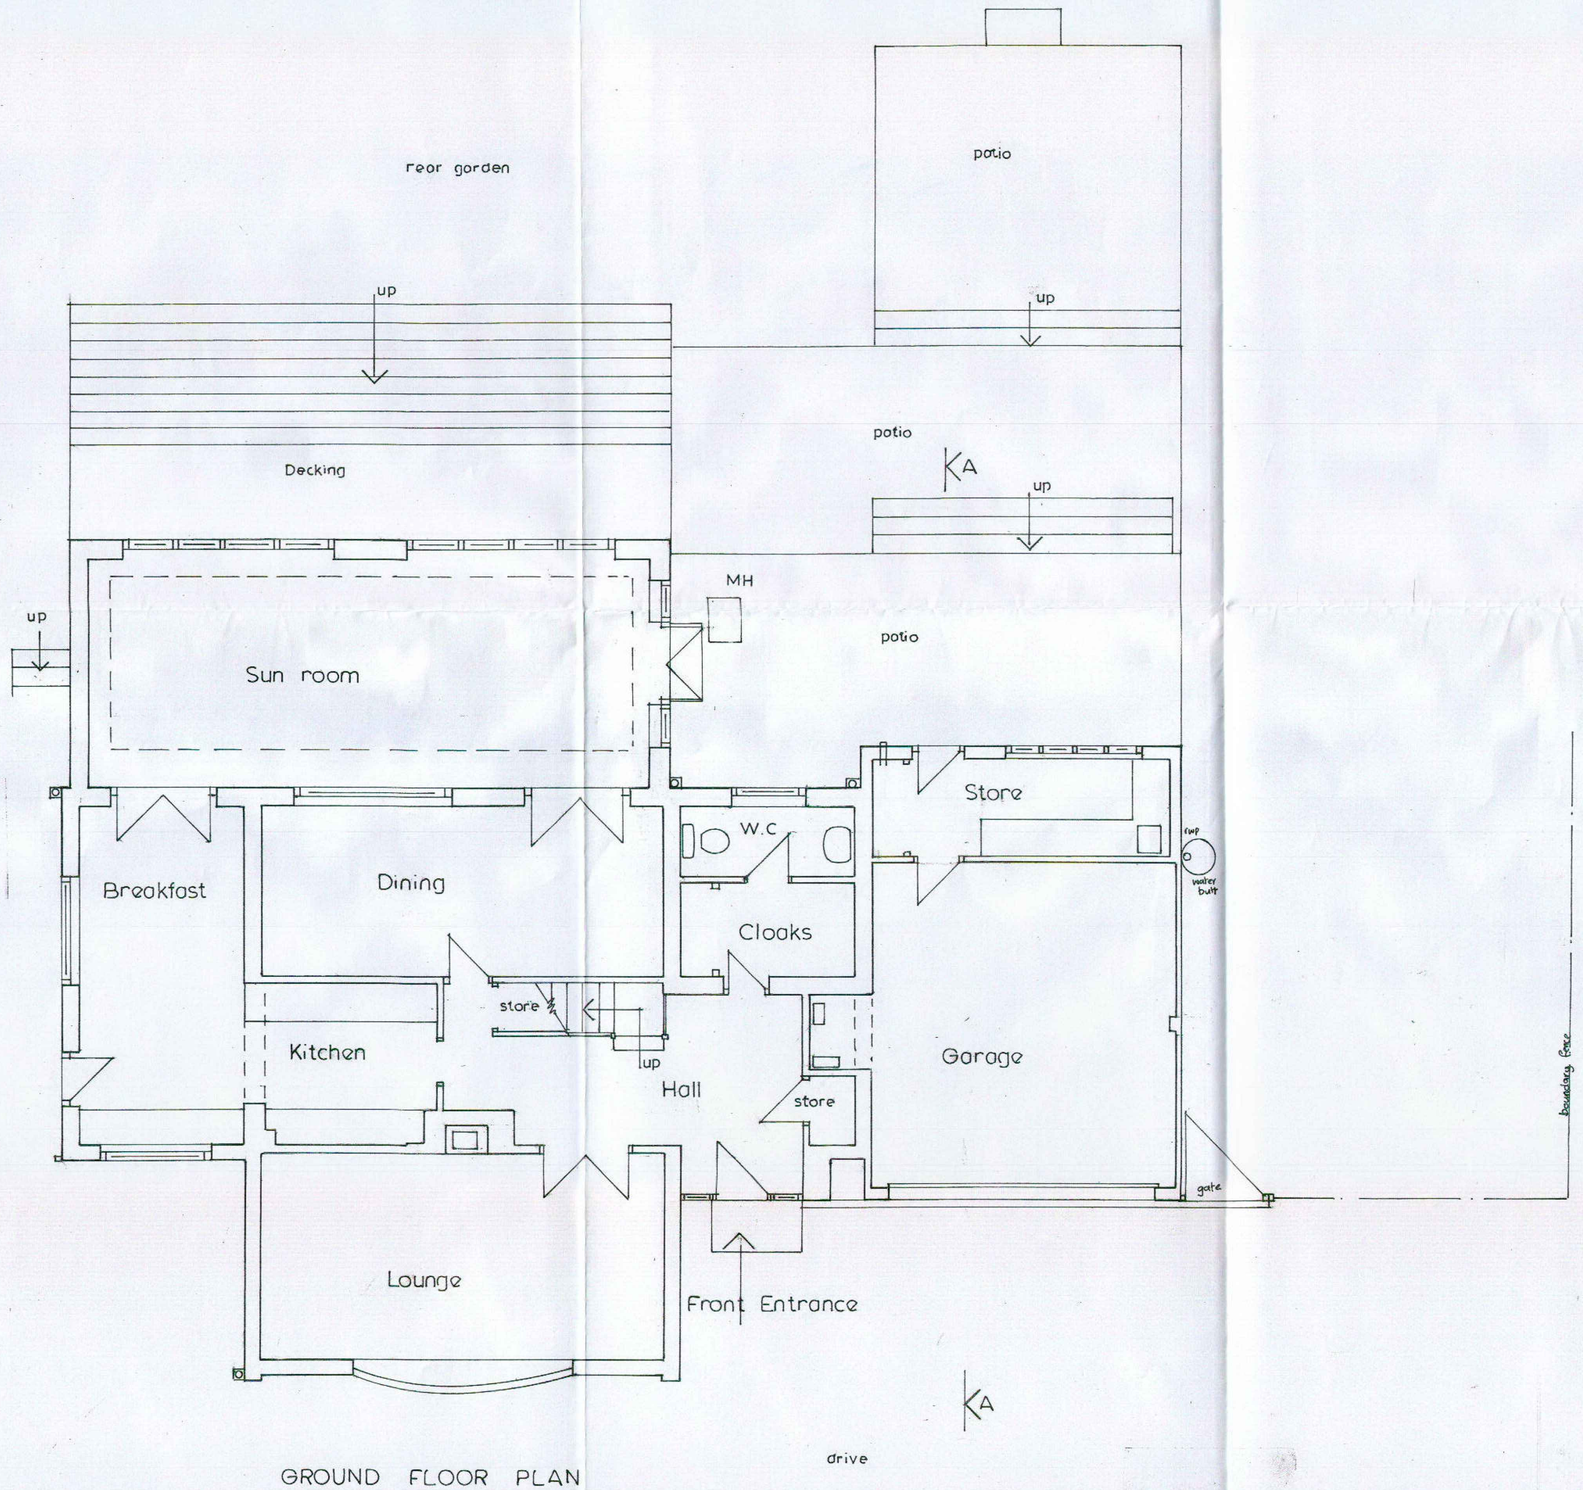

GROUND FLOOR PLAN

BLOCK PLAN scale 1:500

no	date	by	revision

client

MR&MRS.R.BULLOCK

EXTENSIONS AND ALTERATIONS TO DWELLING.

location

27 BEECH CRESCENT
DARRINGTON
WF8 3AE

drawing

GROUND FLOOR EXISTING PLAN

Owens Design

Architectural Design, Development and Planning

95 Lynwood Crescent,
Pontefract, West Yorks
Tel: 01977 702450

date	dwg no
NOV 23	743/01
drawn by C.J.O.	
1:50	