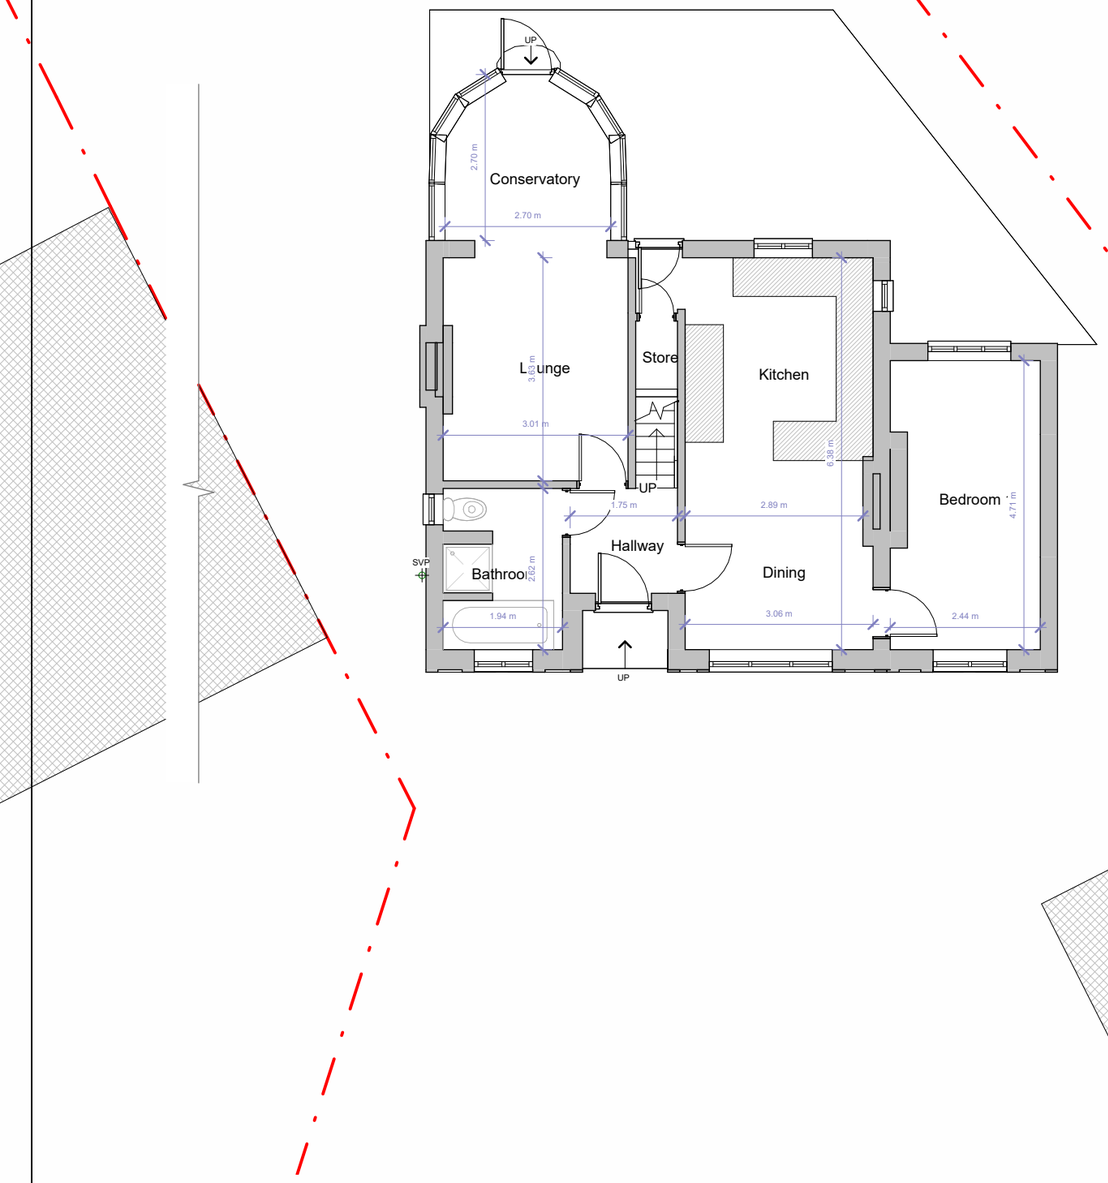

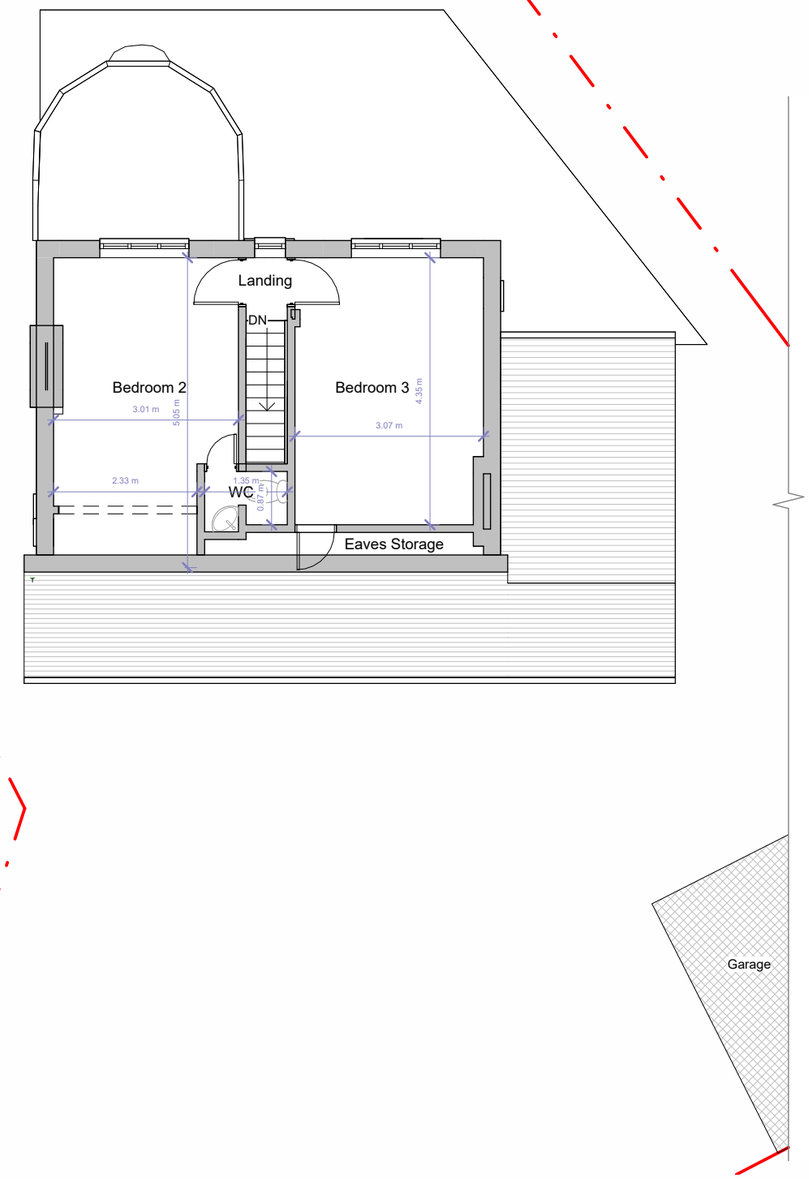

Ground Floor

First Floor

Fluent
ARCHITECTURAL DESIGN SERVICES

FLUENT
ARCHITECTURAL DESIGN SERVICES
TEL: 0800 043 8838
E-MAIL: INFO@FLUENT-ADS.CO.UK
WEB: FLUENT-ADS.CO.UK

7 Elm Grove. Epsom

Existing Floor Plans

Scale @ A3	1 : 100
Date	21.02.2023
Drawn by	SZ
Drawing number	P.M.200
Project number	2045
Rev	

Key:

Existing · Proposed · SVP · Boundary line · Existing drainage · Proposed drainage · Overhead

0 1 2 3 4 5 10

GRAPHIC SCALE: 1:100

No.	Description	Date