PLANS: 15, HOLLY GROVE, SEAFORTH, L21 1BN PLANS SCALE 1:50 SCALE BAR 0 0.5 1m 1.5 2m 2.5 3m
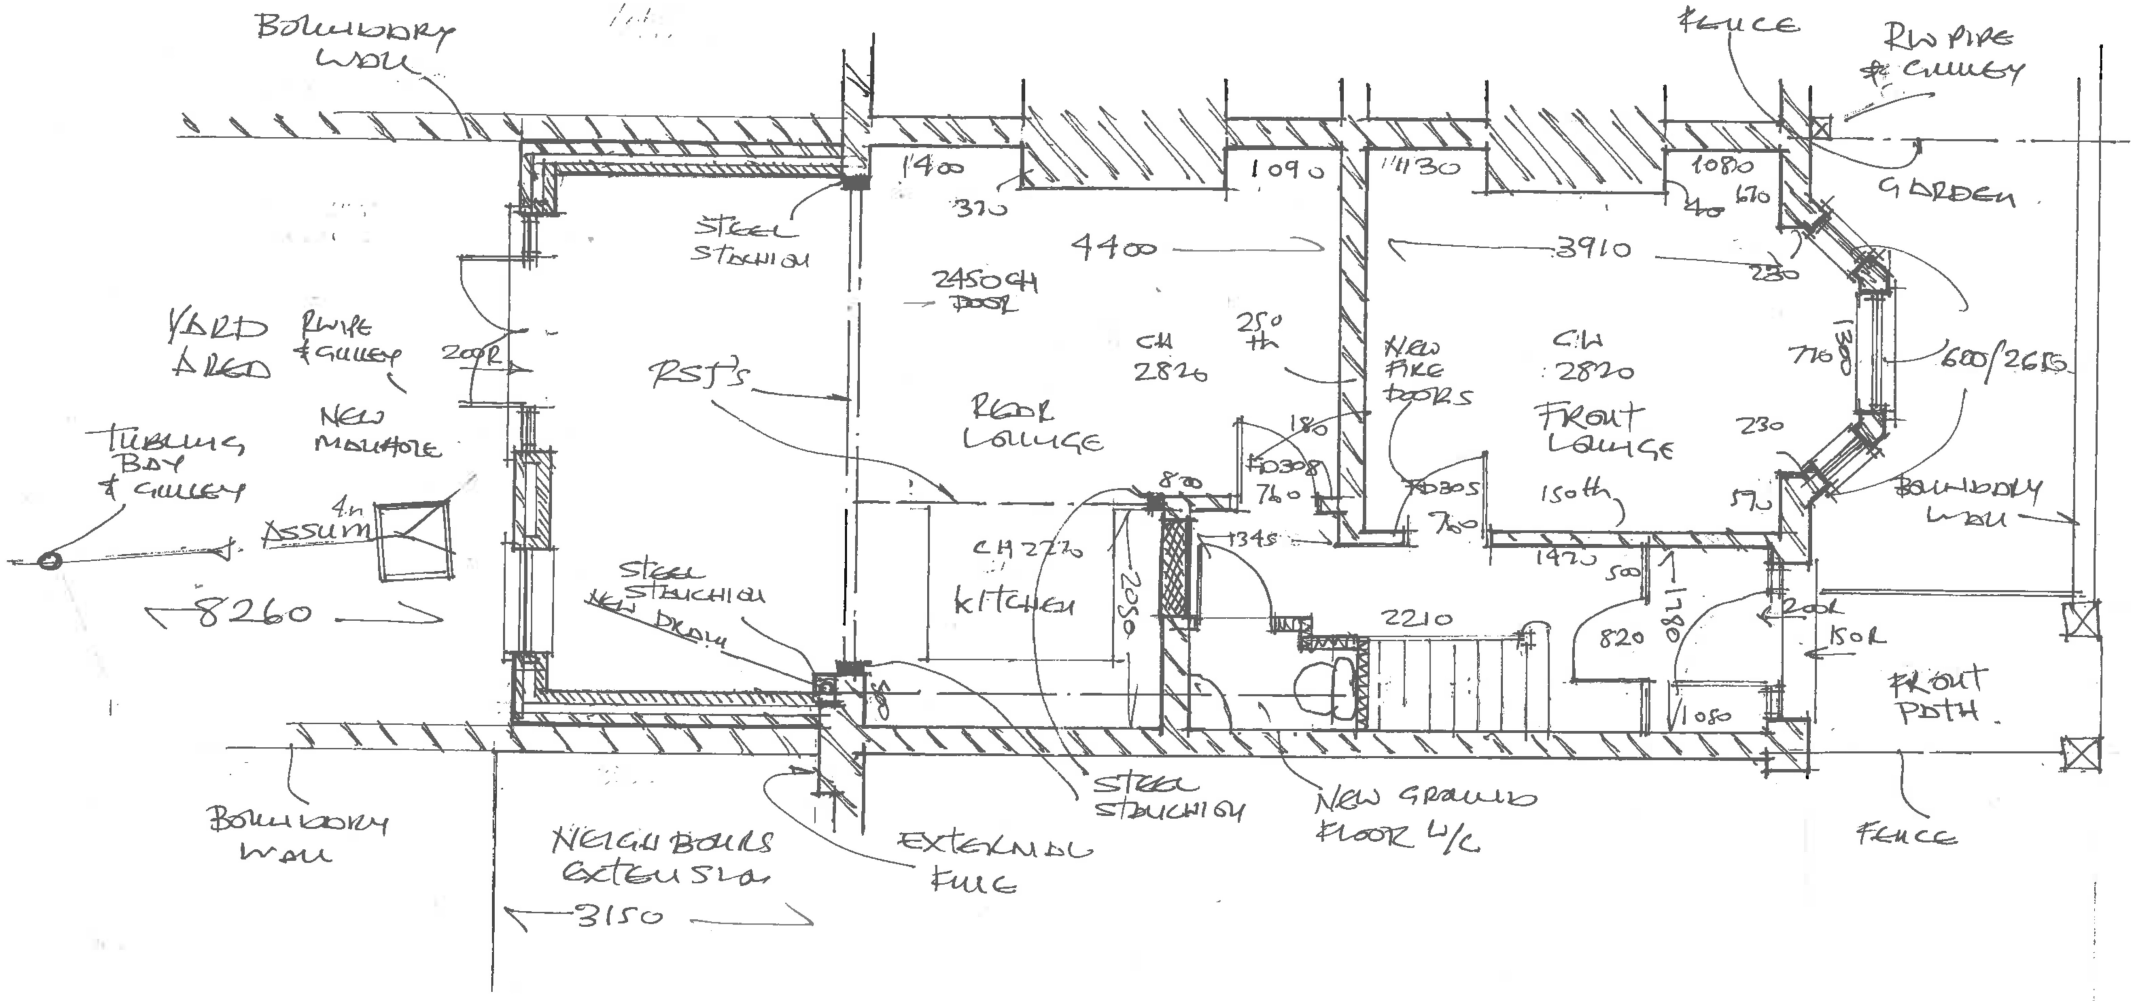
PLAN N° 15/HOL/01/24/076B DATE 21/01/2024 PAGE SIZE A3 GROUND FLOOR PLAN PROPOSED