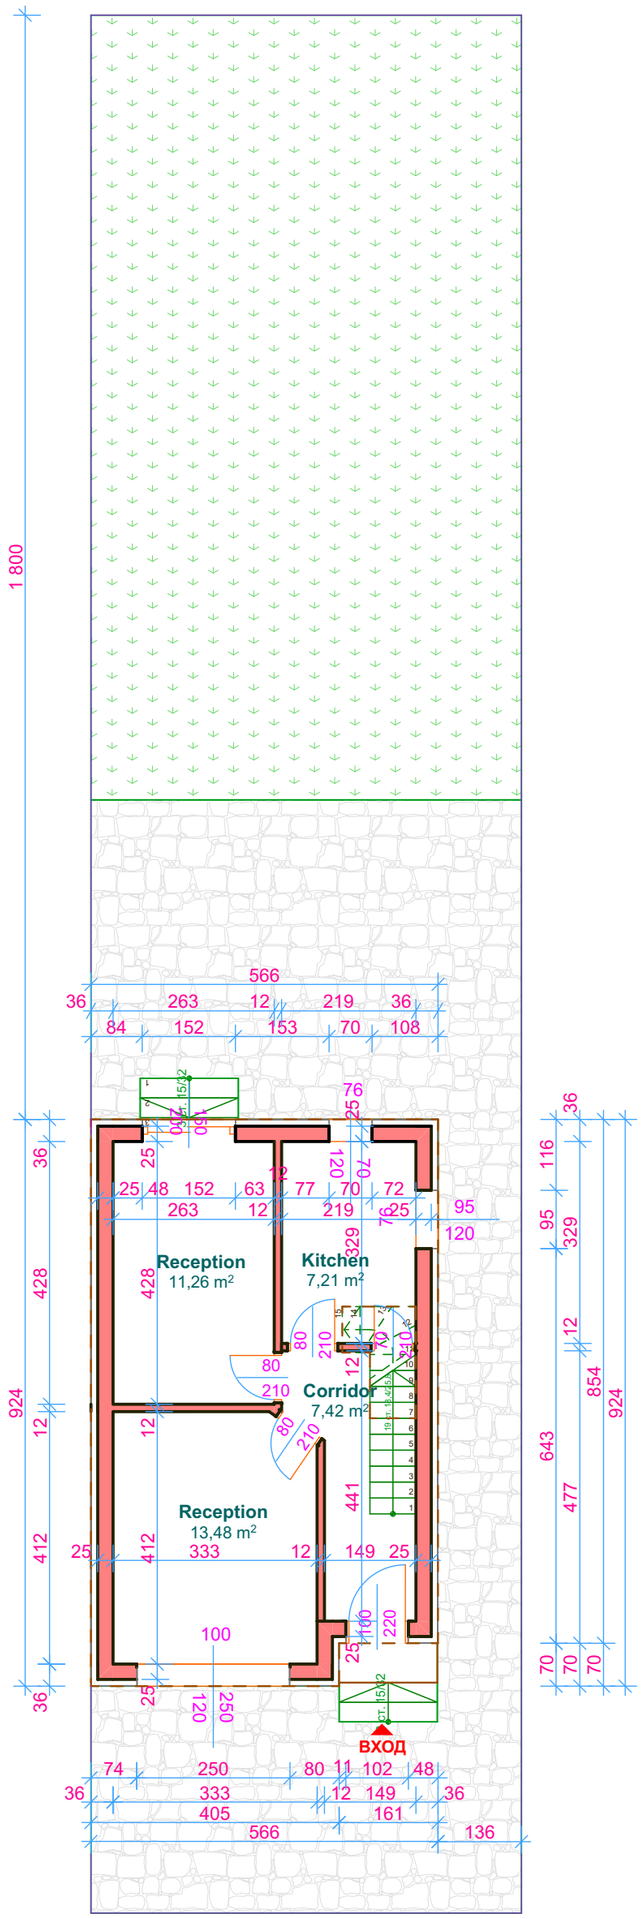

GROUND FLOOR
M 1:100

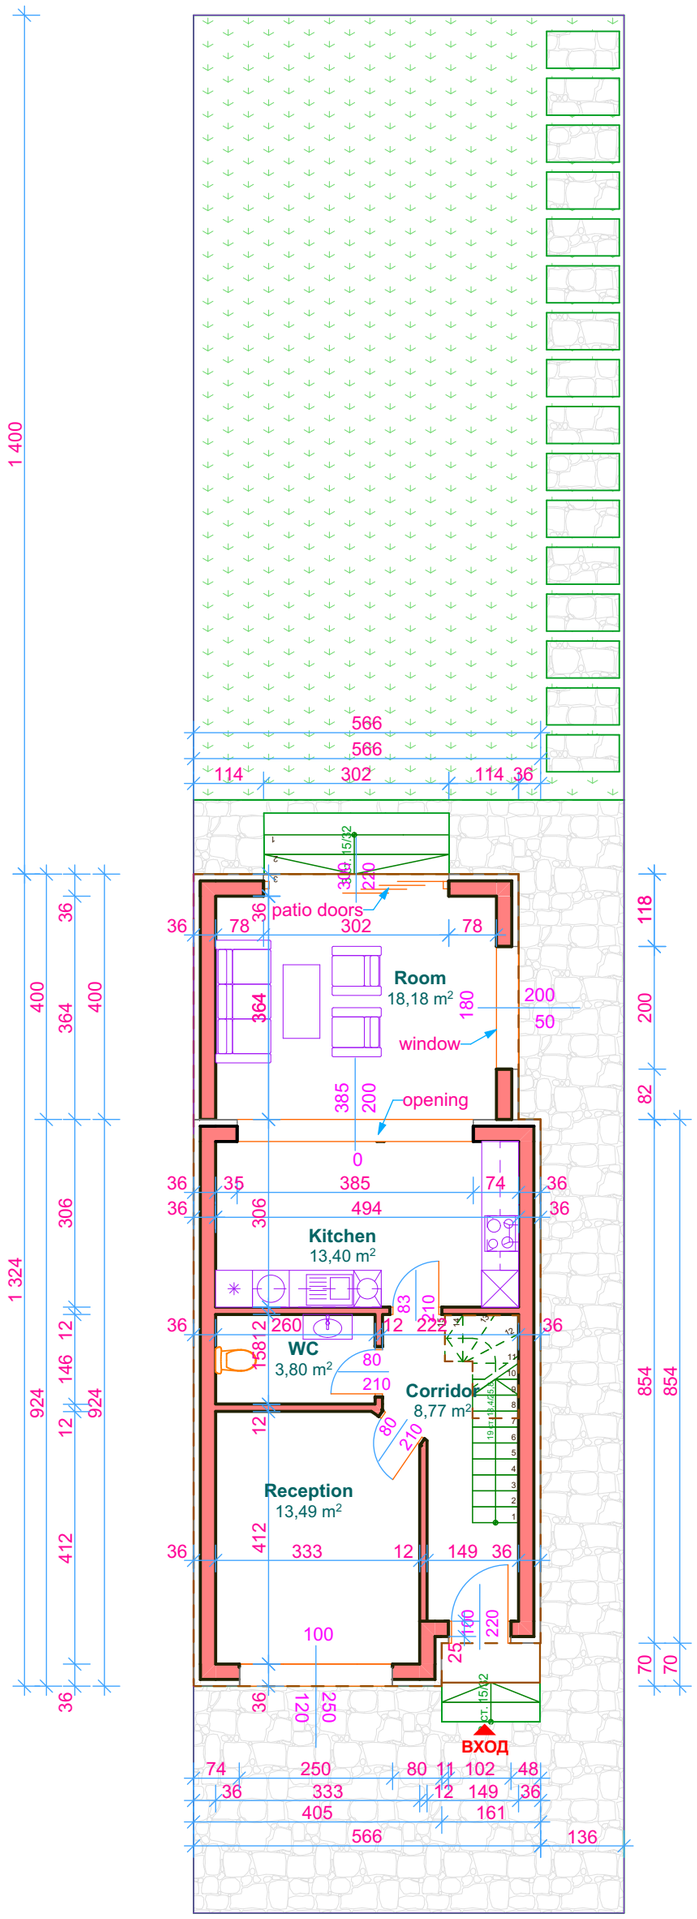

GROUND FLOOR
RENOVATION
M 1:100

0 1 2 3 4 5