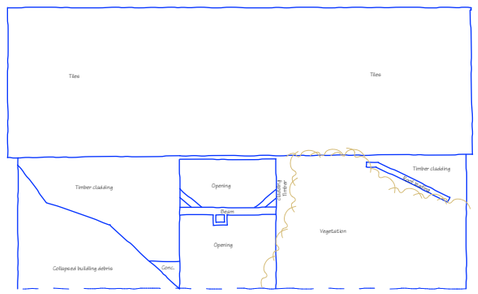

Grain Barn Elevation 4
Datum 60.00m

Grain Barn - East Elevation

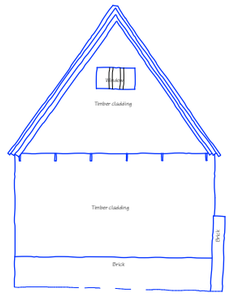

Grain Barn Elevation 5
Datum 60.00m

Grain Barn - North Elevation

Grain Barn Elevation 6
Datum 60.00m

Grain Barn - West Elevation

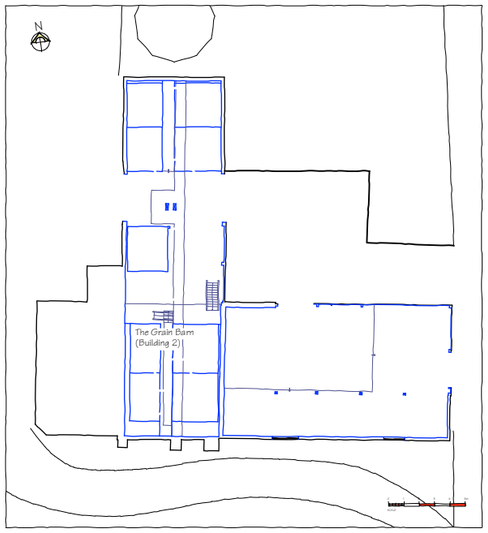

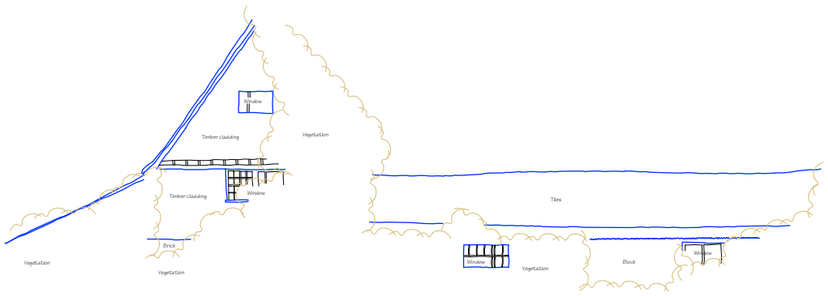

Grain Barn Internal Elevation 1
Datum 60.00m

Grain Barn - South Elevation

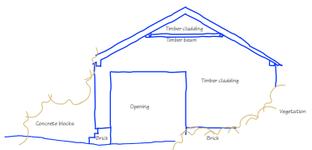

Grain Barn Internal Elevation 2
Datum 60.00m

Grain Barn - East Elevation

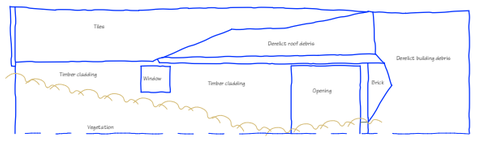

Grain Barn Internal Elevation 3
Datum 60.00m

Grain Barn - North Elevation

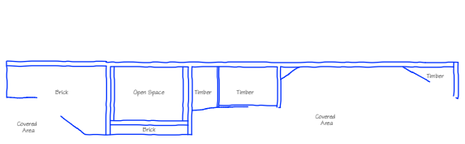

Grain Barn Internal Elevation 1
Datum 60.00m

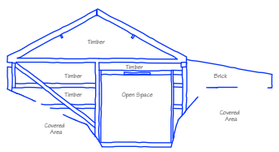

Grain Barn Internal Elevation 2
Datum 60.00m

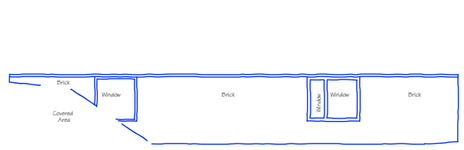

Grain Barn Internal Elevation 3
Datum 60.00m

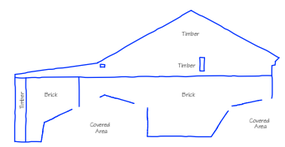

Grain Barn Internal Elevation 4
Datum 60.00m

Grain Barn Internal Elevation 1

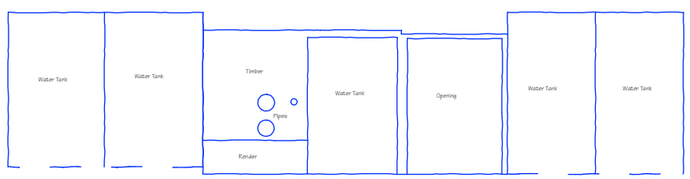

Grain Barn Internal Elevation 5
Datum 60.00m

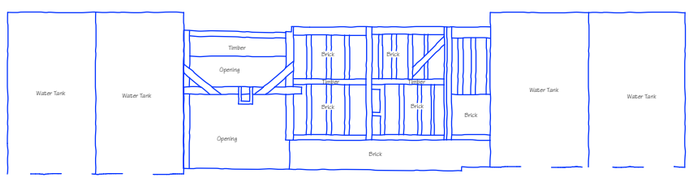

Grain Barn Internal Elevation 6
Datum 60.00m

Rev:	Date:	Revision:

t • r • a • c • i • n • g • h • o • u • s • e
a • r • c • h • i • t • e • c • t • s

2 Rose Cottage • North Green Rd • Pulham St Mary • Norfolk •IP214XX

Tel:01397 608057 M:07799112008 e-mail:robmf@zoo.co.uk

Project: Residential Conversion of Agricultural Buildings at Battisford Hall Farm, Church Road, Battisford IP14 2HG

Drawing: Existing Elevations Sheet 2
The Grain Barn

Scale: 1:100 @ A1 or 1:200 @ A3 | Date: Feb 2024

Job Ref: | Dwg No. BAT - 006 | Rev:

This drawing is copyright. This drawing must not be scaled. Before commencing any work the contractor must set out and check all dimensions.