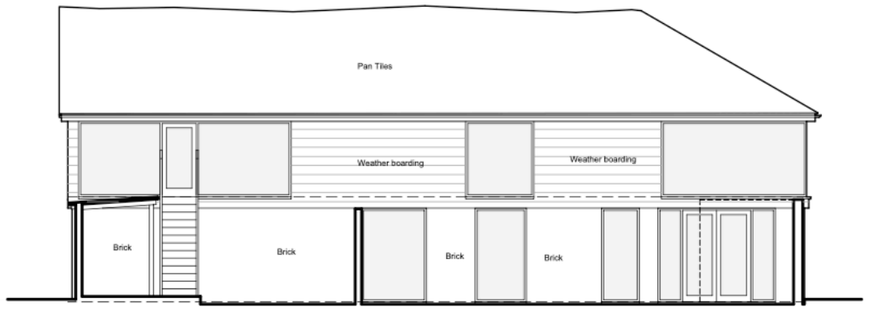

Section AA

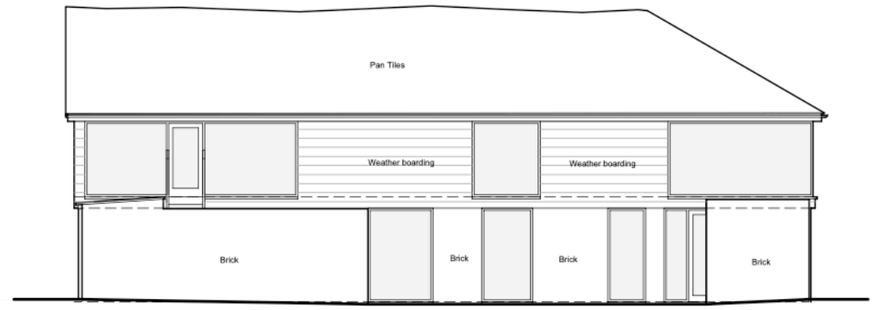

East Elevation

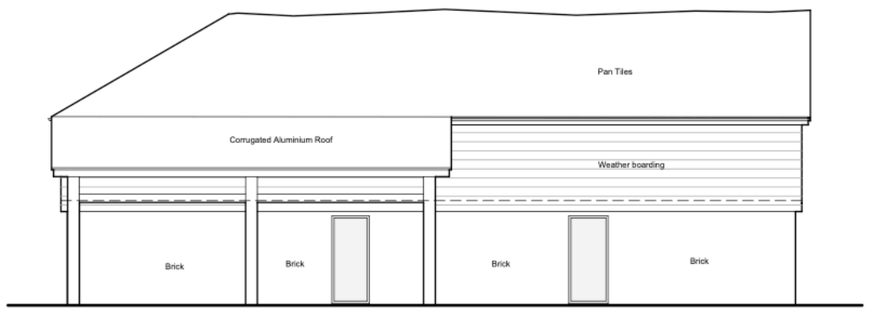

Elevation

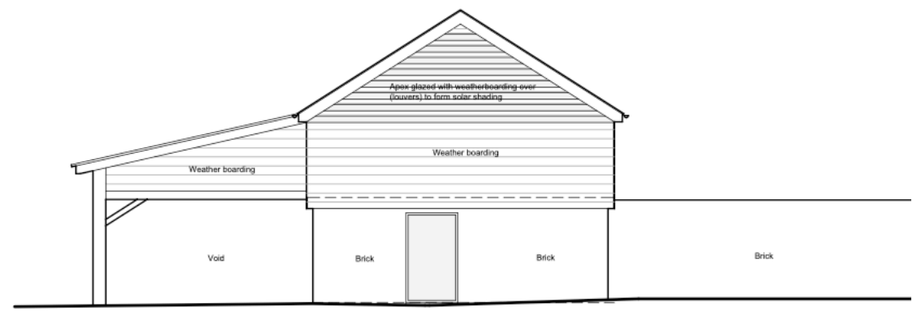

South Elevation

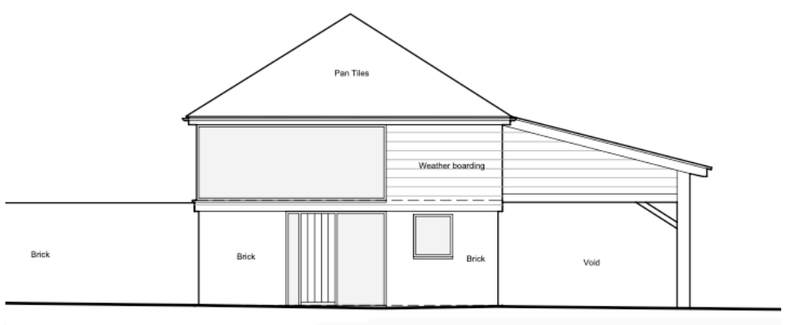

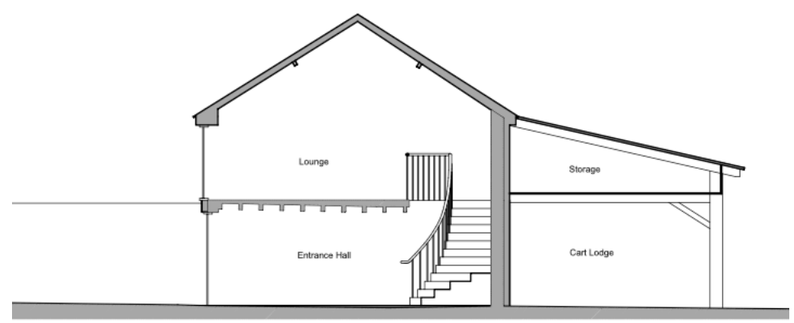

The Old Mill
Proposed Elevations

Drawings Prepared by **Whitworth Architects**
Used by agreement
Not be used for any other purpose other than
for the renewal of the planning approval
DC/18/03787

Rev:	Date:	Revision:

t • r • a • c • i • n • g • h • o • u • s • e
a • r • c • h • i • t • e • c • t • s

2 Rose Cottage • North Green Rd • Pulham St Mary • Norfolk •IP214XX

Tel:01397 608057 M:07799112008 e-mail:robmf@zoo.co.uk

Project: Residential Conversion of Agricultural Buildings at Battisford Hall Farm, Church Road, Battisford IP14 2HG

Drawing: Proposed Plan Plot 3 Elevations

Scale: 1:50 @ A1 or 1:100 @ A3 | Date: Feb 2024

Job Ref: BAT - Dwg No. 222 - Rev:

This drawing is copyright. This drawing must not be scaled. Before commencing any work the contractor must set out and check all dimensions.