DRAWING TO SCALE ON A1 SHEET

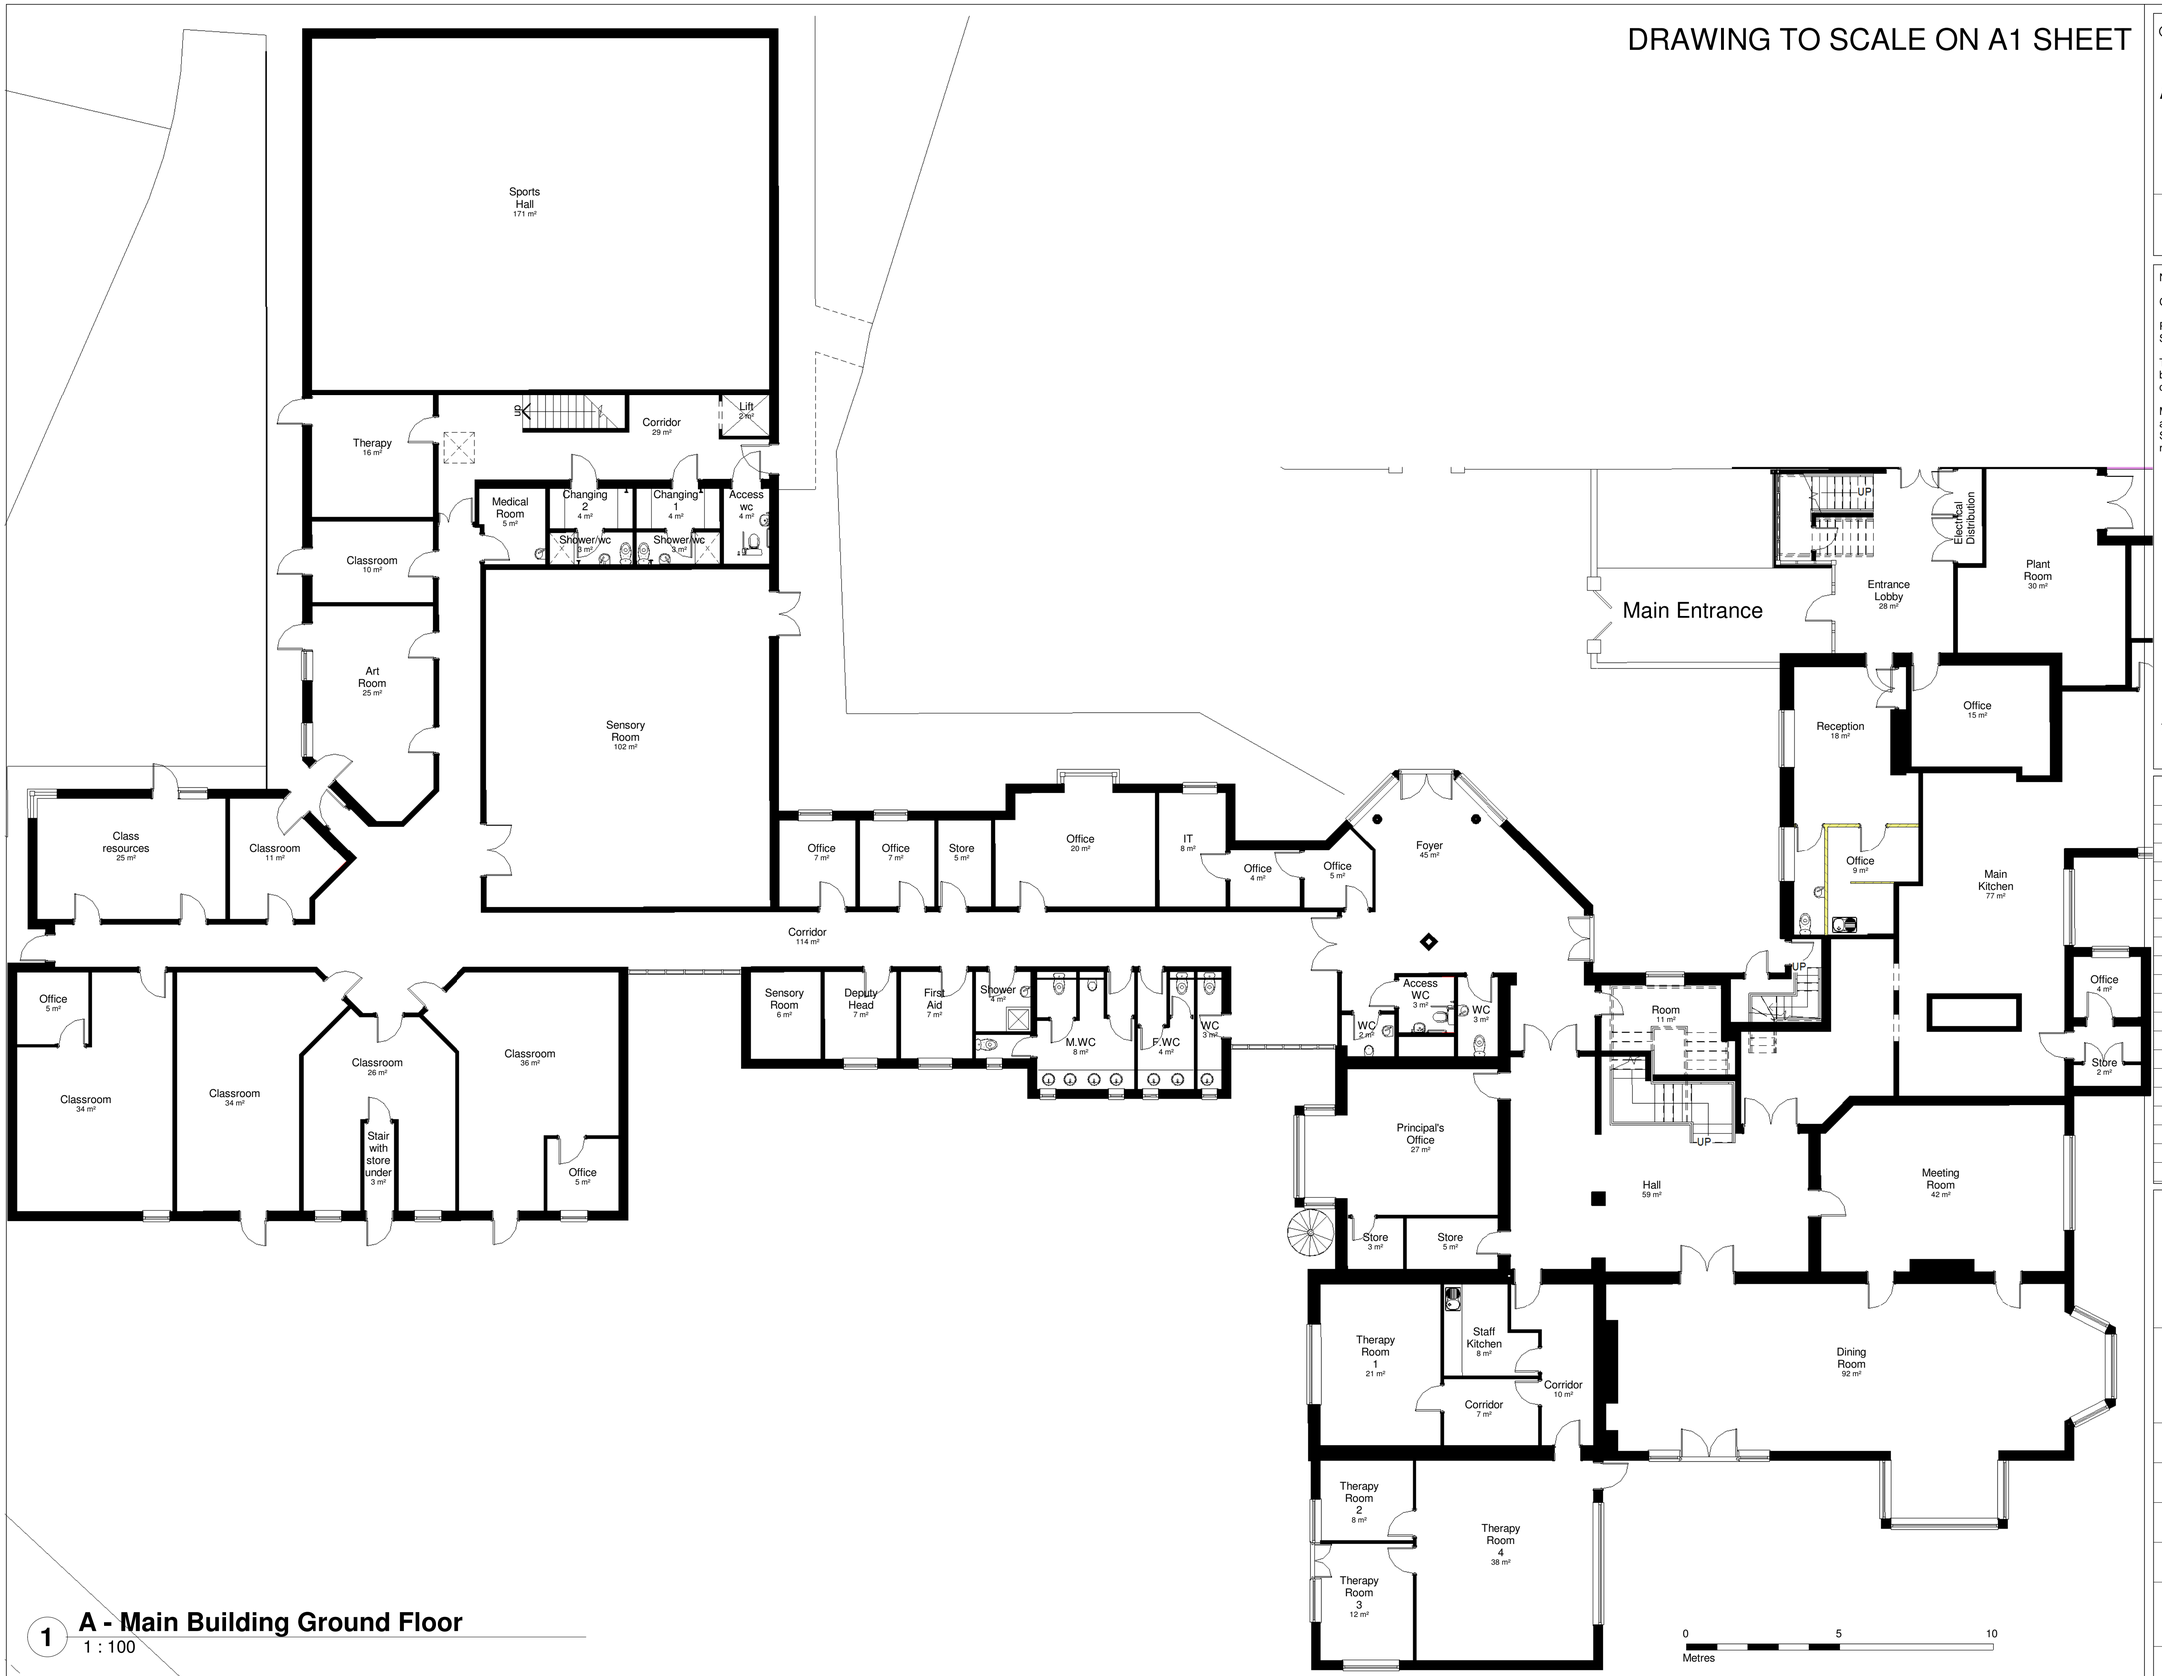

1 **A - Main Building Ground Floor**
1 : 100

© Mistral Building Solutions Ltd.

APPROVAL

Notes:

Check all dimensions on site prior to fabrication

Report all errors or omissions to Mistral Building Solutions Ltd. or the contract administrator.

This drawing is protected under copyright and it shall not be reproduced in part or whole without the prior express consent of Mistral Building Solutions Ltd.

Materials and workmanship shall be in accordance with all current British Standards & codes of practice / Statutory Regulations and manufacturers recommendations/specificatio

MISTRAL
ARCHITECTS & SURVEYORS
□ Architecture □ Surveying □ Project Management
The Old Telephone Exchange, Brassknocker Street, Magor NP26 3EG
T. 01633 880666 F. 01633 881004
e.mail: info@mistralbuilding.co.uk web: www.mistralbuilding.co.uk

No.	Description	Date

Priory Group
Tadley Common Road, Tadley, Hampshire RG26 3TB

Proposed Ground Floor Main Bldg

Project number	1445
Date	February 2024
Drawn by	TF
Checked by	AQ
	011
Scale	1 : 100

08/02/2024 06:55:29