Drawing to Scale on A1 Sheet

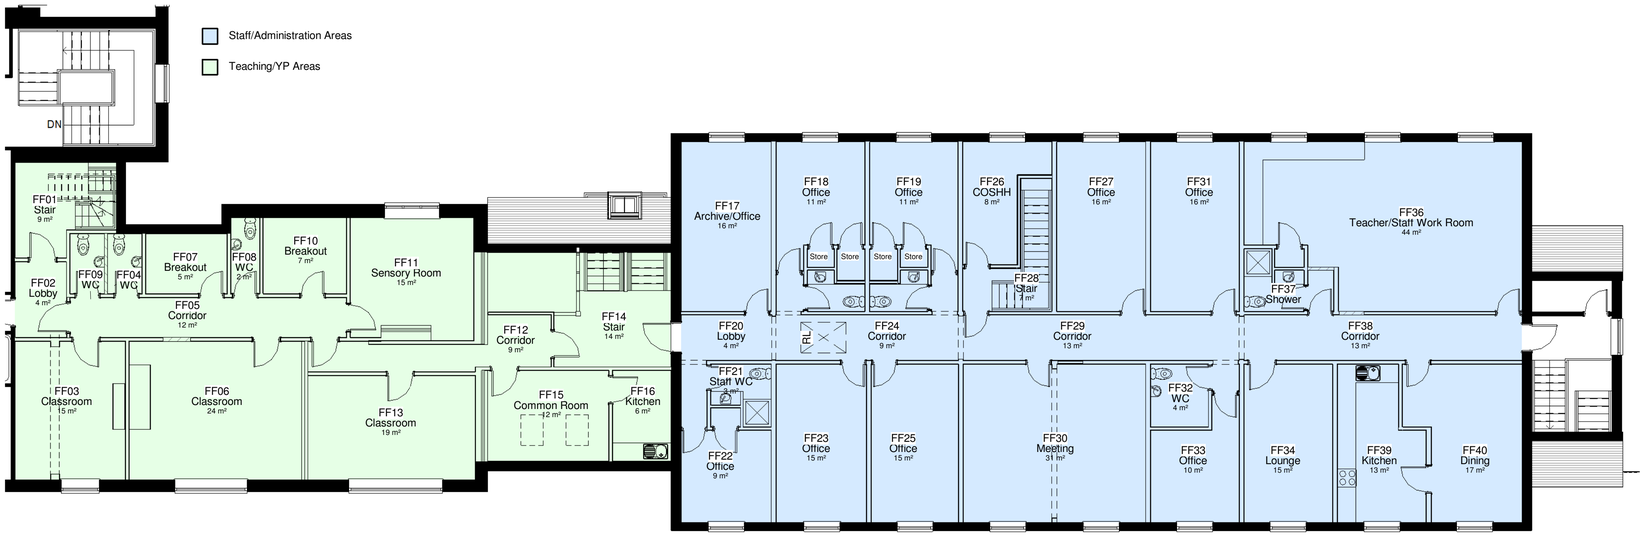

2 Proposed Main Building First Floor - Conversion

1 : 100

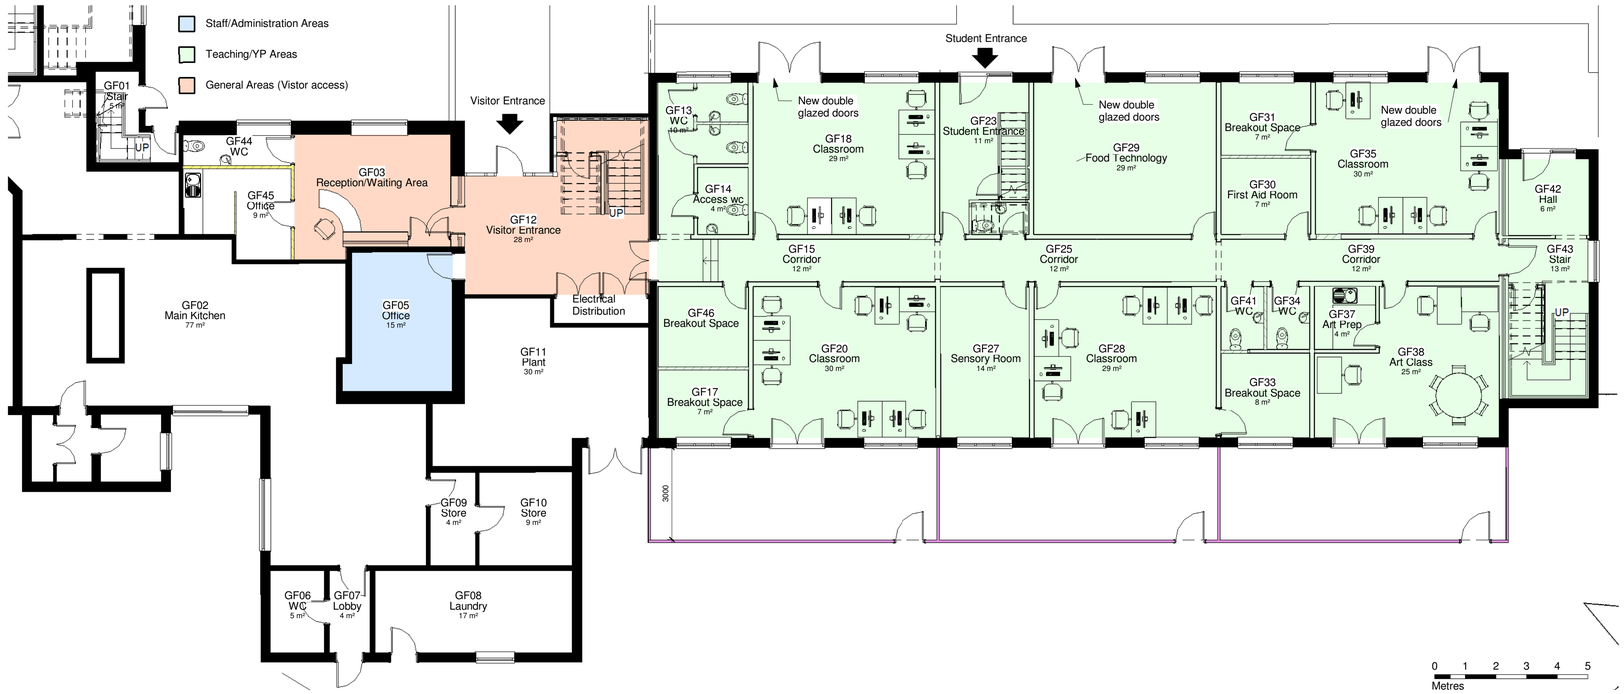

1 Proposed Main Building Ground Floor - Conversion

1 : 100

MISTRAL
ARCHITECTS & SURVEYORS
□ Architecture □ Surveying □ Project Management
The Old Telephone Exchange, Brassknocker Street, Magor NP26 3EG
T. 01633 880666 F. 01633 881004
e.mail: info@mistralbuilding.co.uk web: www.mistralbuilding.co.uk

No.	Description	Date
A	General alterations	28/03/23
B	Minor alterations	14/08/23

Aspris
Tadley School, Tadley Common Road, Hampshire RG26 3TB

Proposed Ground & First Floor

Project number	1445
Date	January 2024
Drawn by	TF
Checked by	AQ
	004
Scale	1 : 100

07/02/2024 13:47:26