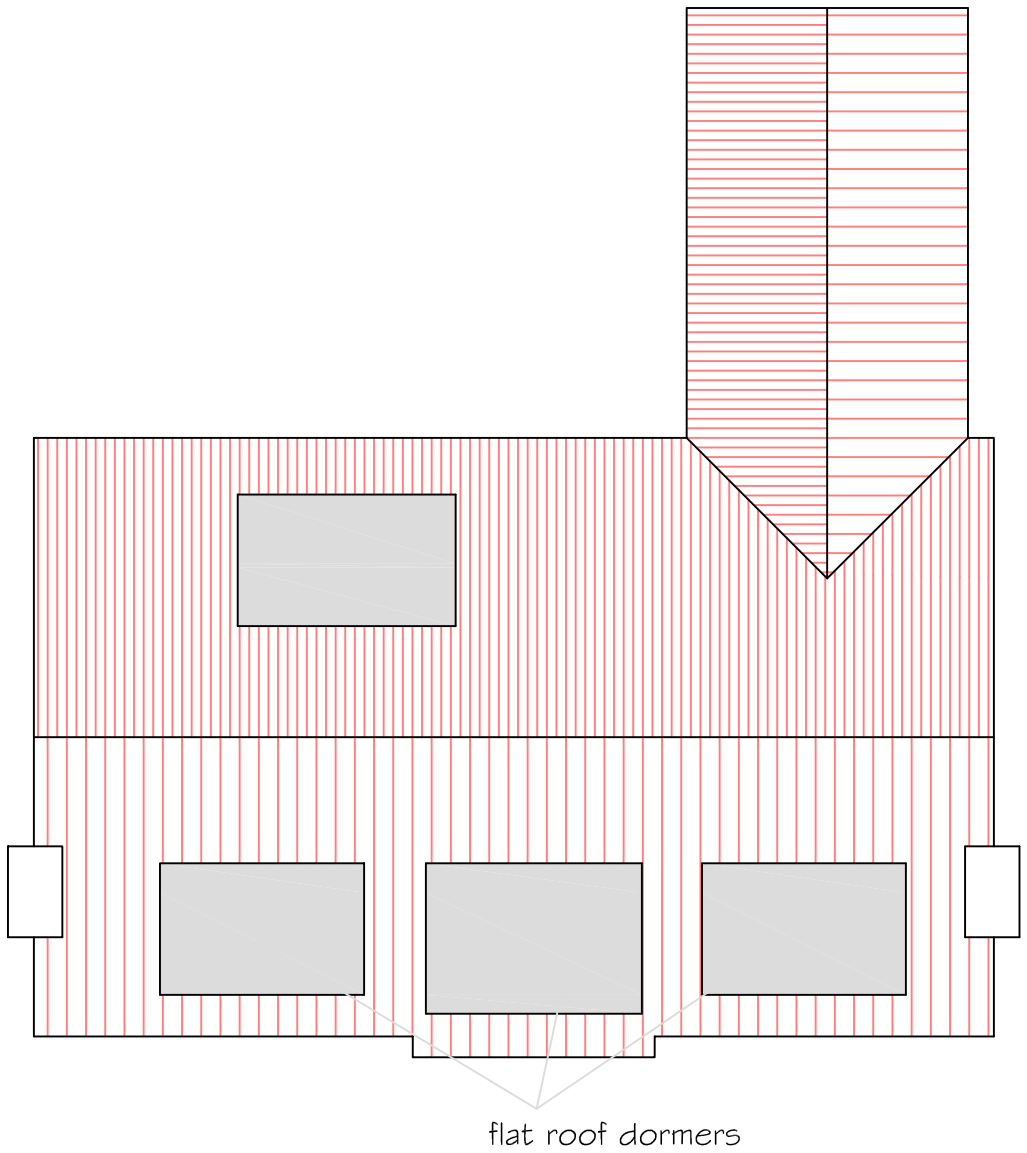

Existing / Permitted Roof Plan

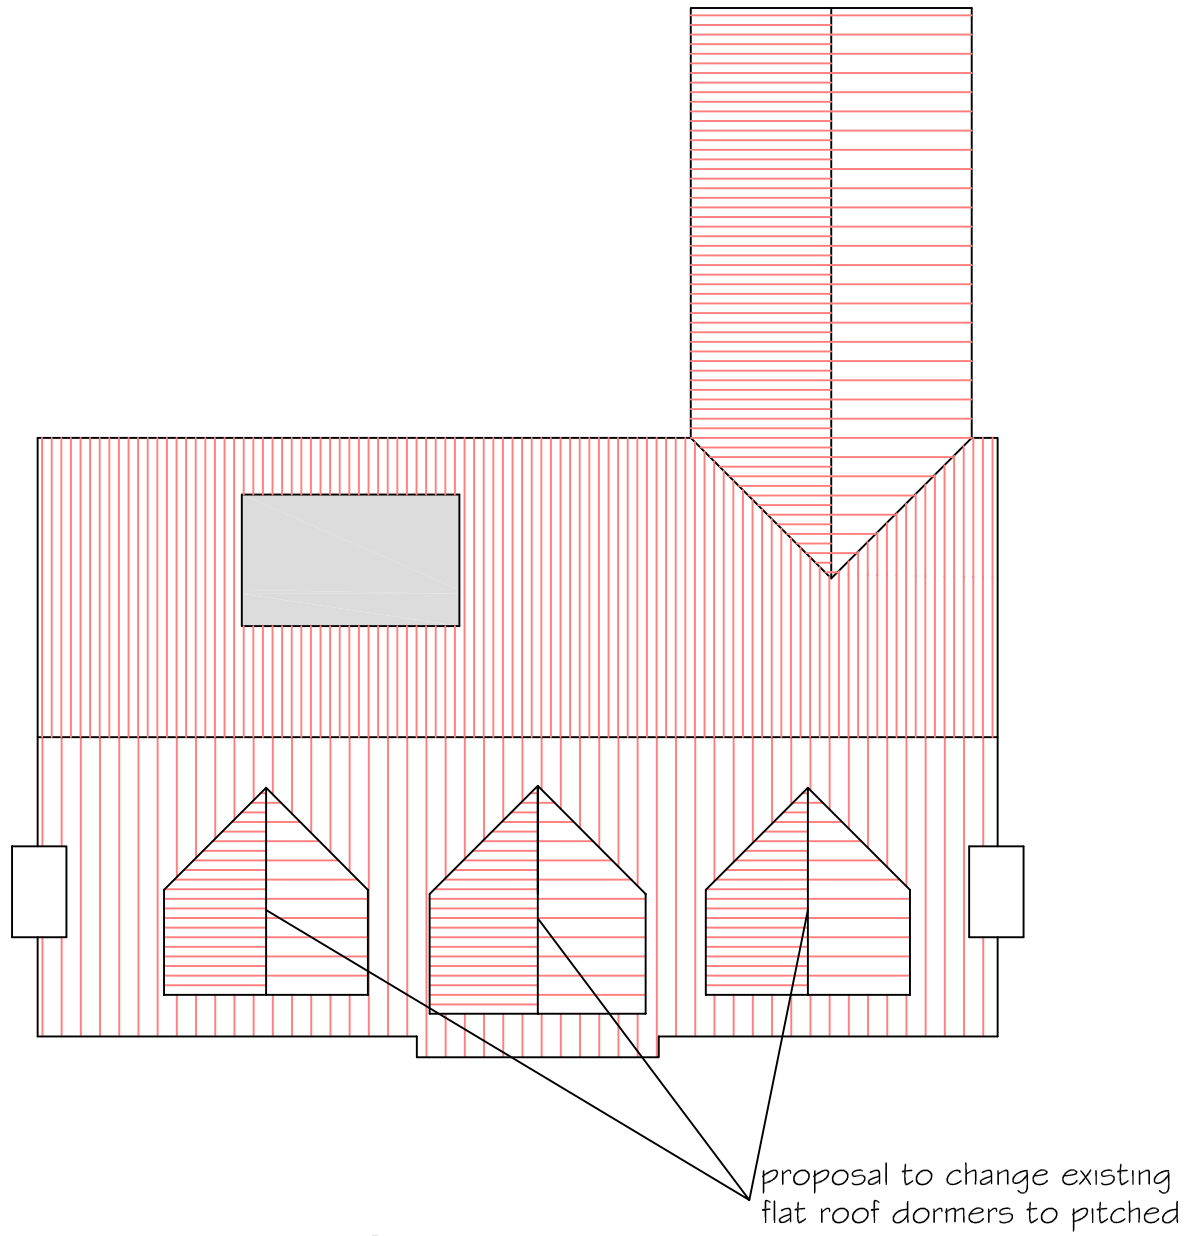

Proposed Roof Plan

Scale 0 1m 2m 3m 4m 5m 6m 7m 8m 9m 10m

REVISIONS

Mr & Mrs N Dodge
Alterations to Dormers
Newhaye Farm, Rousdon,

Roof Plans

HB Architectural Design Ltd.

email- info@hbarchitecturaldesign.co.uk

Scale:1:100 @ A3
Date:02/02/24
© copyright

Drawing no.
41-03

HB ARCHITECTURAL DESIGN