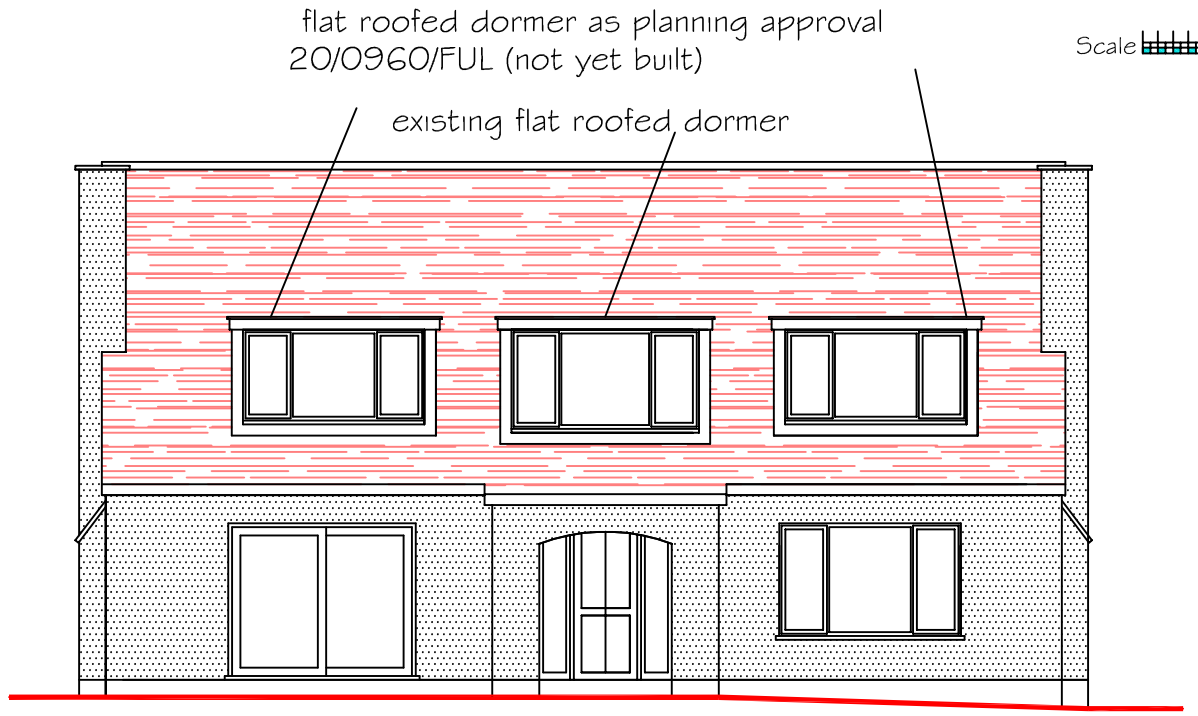

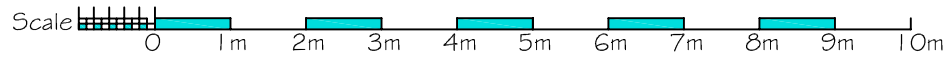

Existing /Permitted South West (Front) Elevation

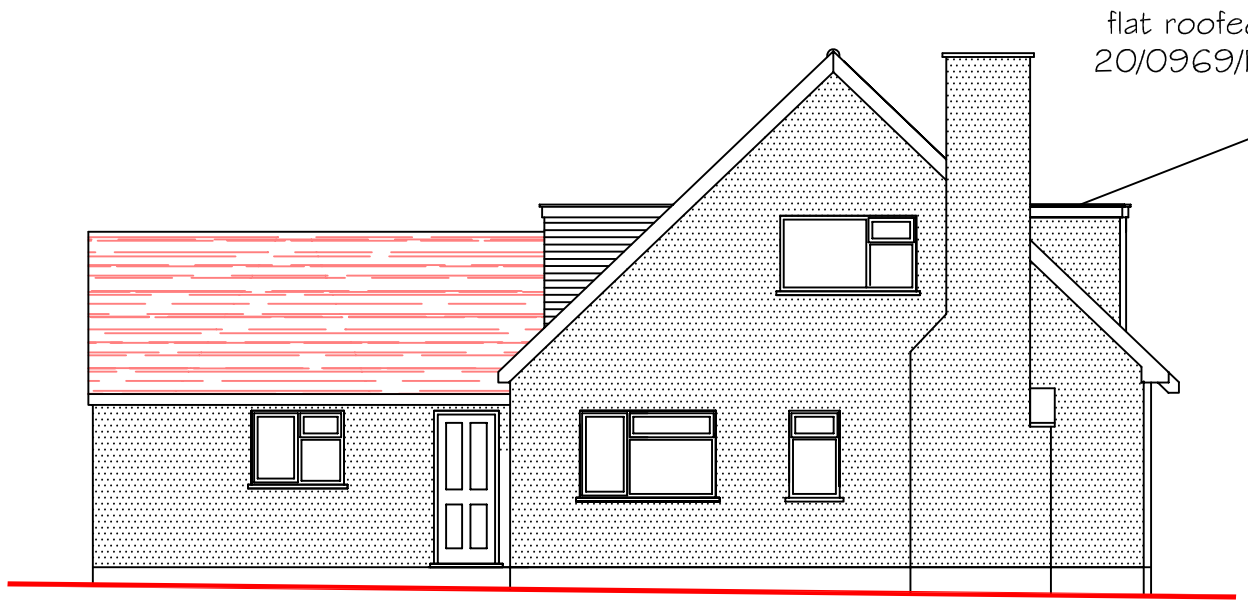

Existing / Permitted North West (Side) Elevation

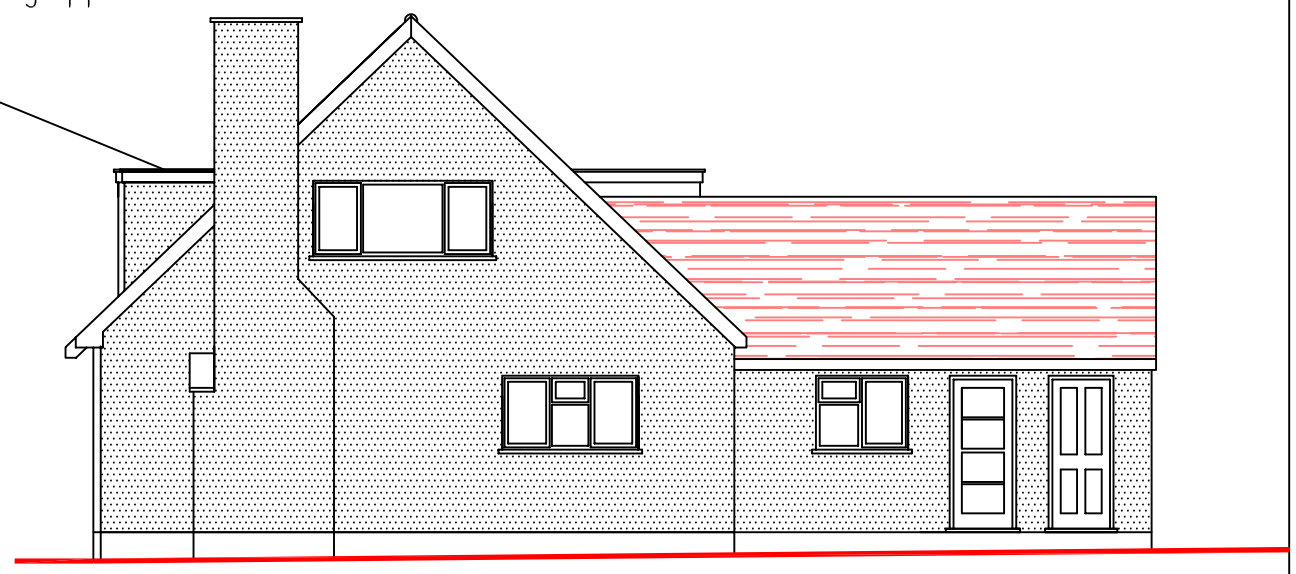

Existing / Permitted South East (Side) Elevation

REVISIONS

Mr & Mrs N Dodge
Alterations to Dormers
Newhaye Farm, Rousdon,

Existing/ Permitted Elevations

HB Architectural Design Ltd.

email- info@hbarchitecturaldesign.co.uk

Scale:1:100 @ A3
Date:02/02/24
© copyright

Drawing no.
41-02

HB
ARCHITECTURAL DESIGN