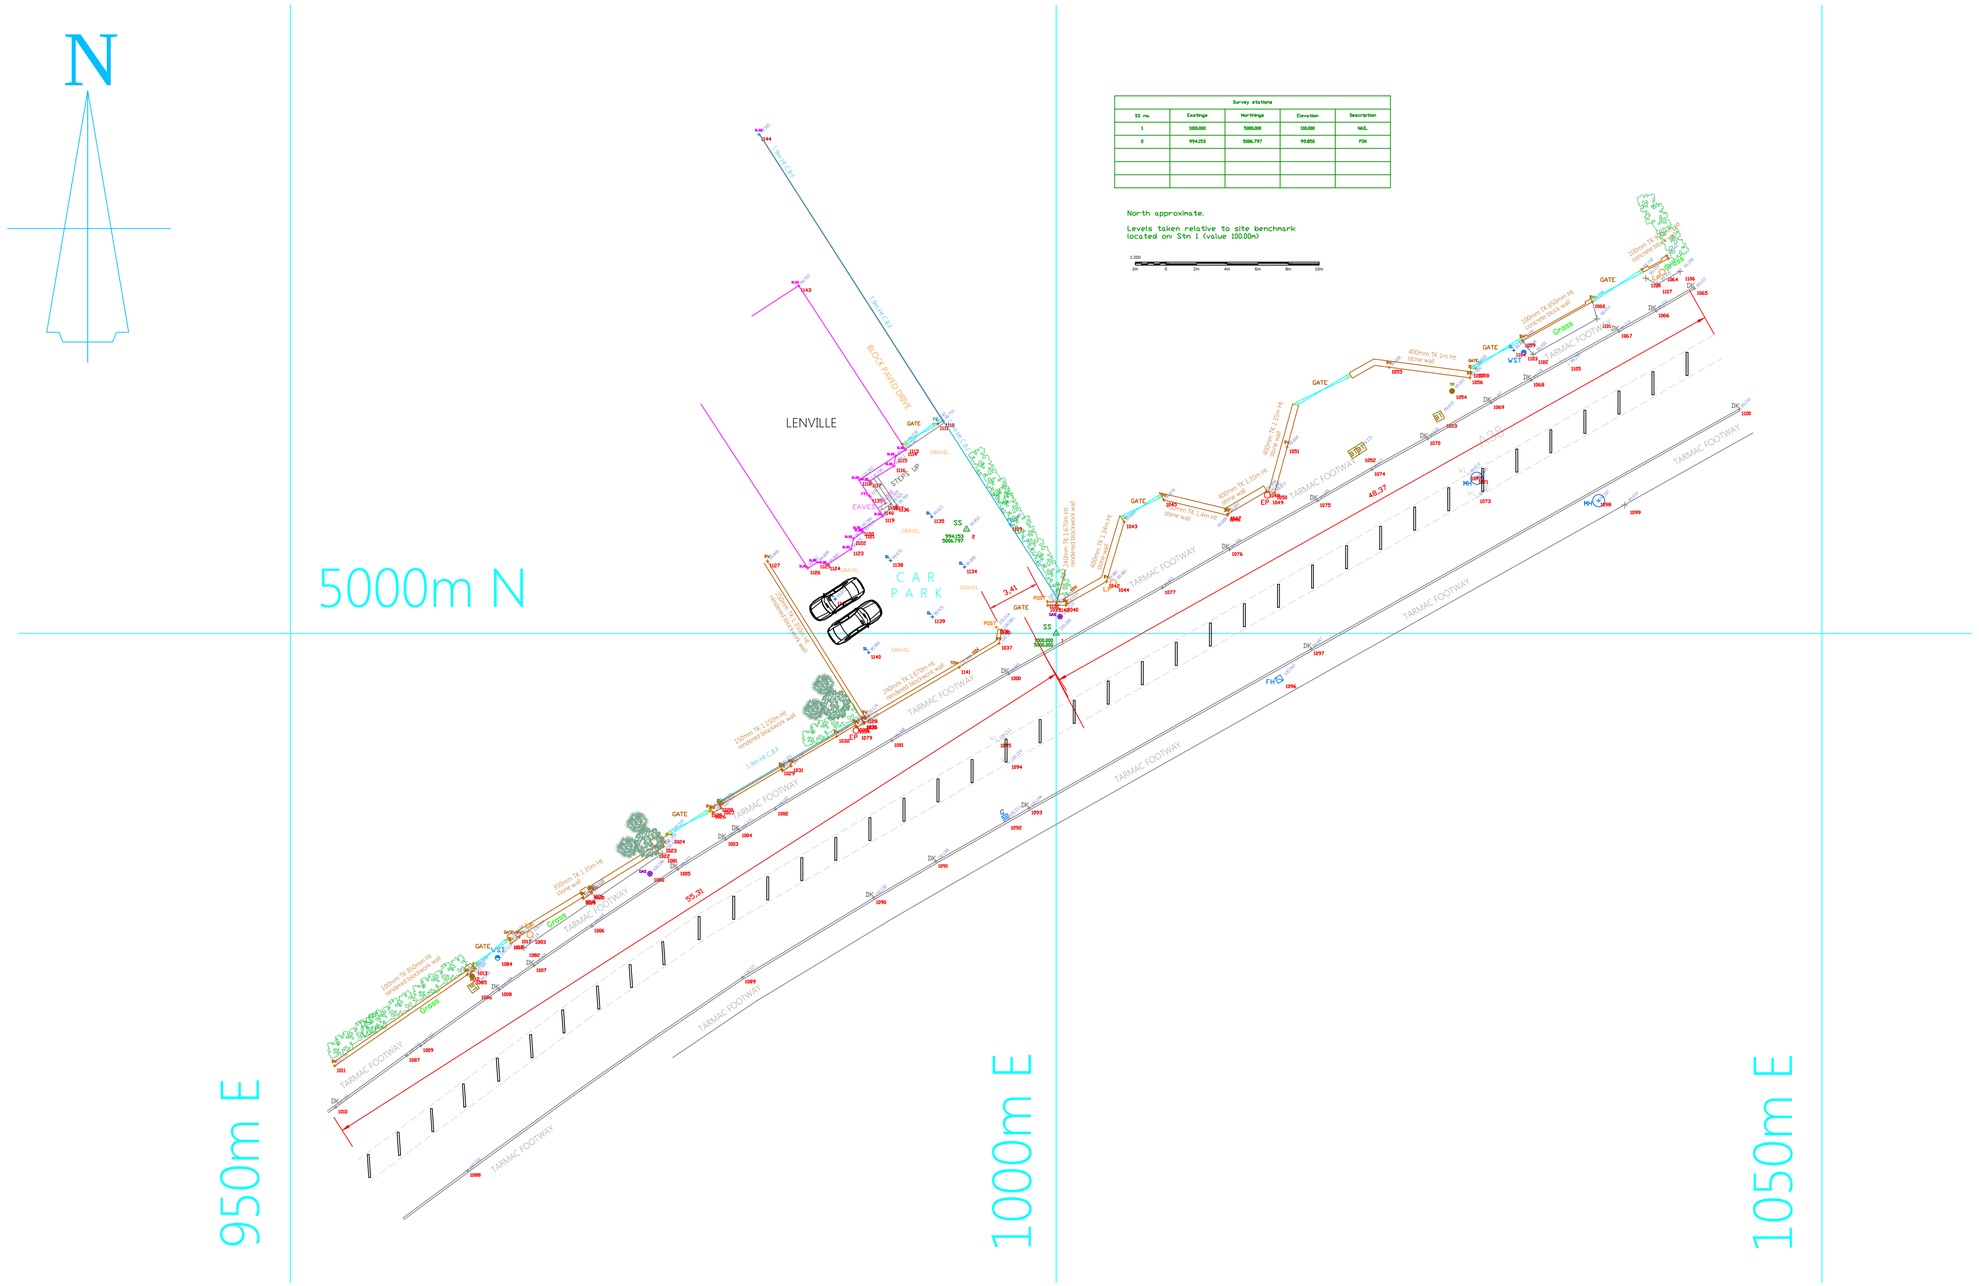

Survey stations				
SS no.	Eastings	Northings	Elevation	Description
1	1000.000	5000.000	100.000	NASL
2	994.153	5006.797	99.850	PIN

North approximate.

Levels taken relative to site benchmark located on Stn 1 (value 100.00m)

1:200
2m 0 2m 4m 6m 8m 10m

AB ANCHOR BLOCK
B BOLLARD
BB BELISHA BEACON
BED BED LEVEL
BG BUILDING LINE
BH BOREHOLE
BK BANK
BL BED LEVEL
BLDG BUILDING
BM BENCH MARK
BOB BOTTOM OF BANK
BOL BOLLARD
BPV BLOCK PAVING
BRGE BRIDGE
BS BUS STOP
BT BRITISH TELECOM
BUND EARTH BUND
BW BRICK WALL
C COLUMN
CAN CANOPY FOR TREE
CATV CABLE TV
CB CONTROL BOX
CHEK CHECK POINT
CL CEILING LEVEL
CO CONCRETE
CONT CONTOUR
CS CONTROL STATION
CUL BOX CULVERT
CY CYCLEWAY
DC DOWN PIPE
DE DETAIL GENERAL
DH DITCH
DK DROP KERB
DP PIT
DW DRIVEWAY
EAVES EAVES
EE ELECTRIC ENTRY
EL ELECTRIC BOX
ELM ELECTRICAL METER
ELP POLE & LIGHT
EMPH EMERGENCY PHONE
EP ELECTRICITY POLE
ER EARTH ROD
ET PYLON
EUN ELECTRIC
FB FLOWER BED
FE FENCE
FFL FINISHED FLOOR LEVEL
FH FIRE HYDRANT
FLC FLOOD LIGHT
FP FOOTPATH
FRL FINISHED ROOF LEVEL
FS FOOTSTYLE
G GULLY
GAS GAS
GATE GATE
GE GAS ENTRY
GFV GAS VALVE
GH GREENHOUSE
GMKR GAS MARKER POST
GP GRATED PIT
GT GATE
GVM GAS VALVE METER
HE HEDGE
HEAD WINDOW HEAD
HT HIGH TENSION CABLE
IC INSPECTION CHAMBER
INV INVERT
JP JUNCTION PIT
KB KERB
LB LETTER BOX
LP LAMP POST
MH MANHOLE
MHC MANHOLE CIRCLE
MHH MANHOLE HEXAGON
MHS MANHOLD SQUARE
MHT MANHOLD TRIANGLE
MKR MARKER
MP MOORING POINT
OBM ORDNANCE BENCHMARK
OH OVERHANG
P POST
PARA PARAPET
PATH PATH
PCON PHOTO CONTROL POINT
PIER PIER
PL PILLAR
PLANT PLANTER
PM PARKING METER
PO POLE
POND POND
POT POST OFFICE
PP PETROL PUMP
PY PYLON
RAIL RAIL
RB RAIL BOOM GATE
RBDY RAIL BOUNDARY
RE ROAD EDGE
RET RETAINING WALL
RFUN ROAD FURNITURE
RIDGE RIDGE
RS ROAD SIGN
RSB SIGNAL BOX
RSP SIGNAL POLE
RST STAUNCHION
RT RAILWAY TRACK
RUN RAILWAY
RW RETAINING WALL
RWP RAIN WATER PIPE
RY RODDING EYE
SA SAPLING
SB SUB STATION
SC STOP COCK
SD SHED
SEP SEPTIC TANK
SH SPOT HEIGHT
SHED SHED
SIGN SIGN
SILL WINDOW SILL
SL SPOT LEVEL
SM SURVEY MARK
SNP STREET NAME POST
SOF SOFFIT LEVEL
SP STEPS
SPIT SEWERAGE PIT
SS SURVEY STATION
ST STREAM
STAY STAY
STN INSTRUMENT STATION
STUMP TREE STUMP
SUN SEWERAGE
SV STOP VALVE
SVM STOP COCK/VALVE
TAR TARMAC
TB TELEPHONE BOX
TBP TRAM POLE
TBUN TRAMWAYS
TE TREE
TG TRIG POINT
TH TRIAL PIT
TK TRACK
TL TRAFFIC LIGHT
TMP TELECOM MARKER
TOB TOB
TOK TOP OF KERB
TP TELEGRAPH POLE
TPEG TITLE PEG
TPHB PHONE BOX
TPIL TELECOM PILLAR
TPIT TRIAL PIT
TPOL TELECOM POLE
TREE TREE
TSB TRAFFIC SIGNAL BOX
TSP TRAFFIC SIGNAL POST
TSPT TRAFFIC SIGNAL PIT
TUN TELECOM
UPIT PIT
UPOL POLE
USB UNDER SIDE OF BEAM
UTUN UNCLASSIFIED UTILITY
VEGN VEGETATION
VP VENT PIPE
WAT WATER
WATER WATER
WC WATER COCK
WE WATER ENTRY
WL WHITE LINE
WLEV WATER LEVEL
WM WATER METER
WO WASHOUT
WST WATER STOP TAP
WT WATER EDGE
WUN WATER
WV WATER VALVE
WW WING WALL

Rev:–	Date.

CHEW VALLEY LAND SURVEYS

- ANY SITE, ANY SIZE, UK & EUROPE
- LAND, BUILDING & ARCHITECTURAL SURVEYS
- CAD DESIGN
- ENGINEERING SURVEYS
- GROUND MODELLING
- SETTING OUT
- EXPERIENCED IN THE USE OF GPS SATELLITE TECHNOLOGY

THE LITTLE COTTAGE
STANTON DREW
BRISTOL
BS39 4EW

Tel: 07976 548829

Project:

LENVILLE,
BRISTOL ROAD,
CHURCHILL,
BS25 5NJ

Drawing Title:

Topographical Survey

Drawn:	Checked:	Surveyor:	Date:
JOM	JOM	JOM	29-Jan-24

Scale:	Drawing Number:	Rev:
1:200	00761	

© 2024 Copyright C.V.L.S